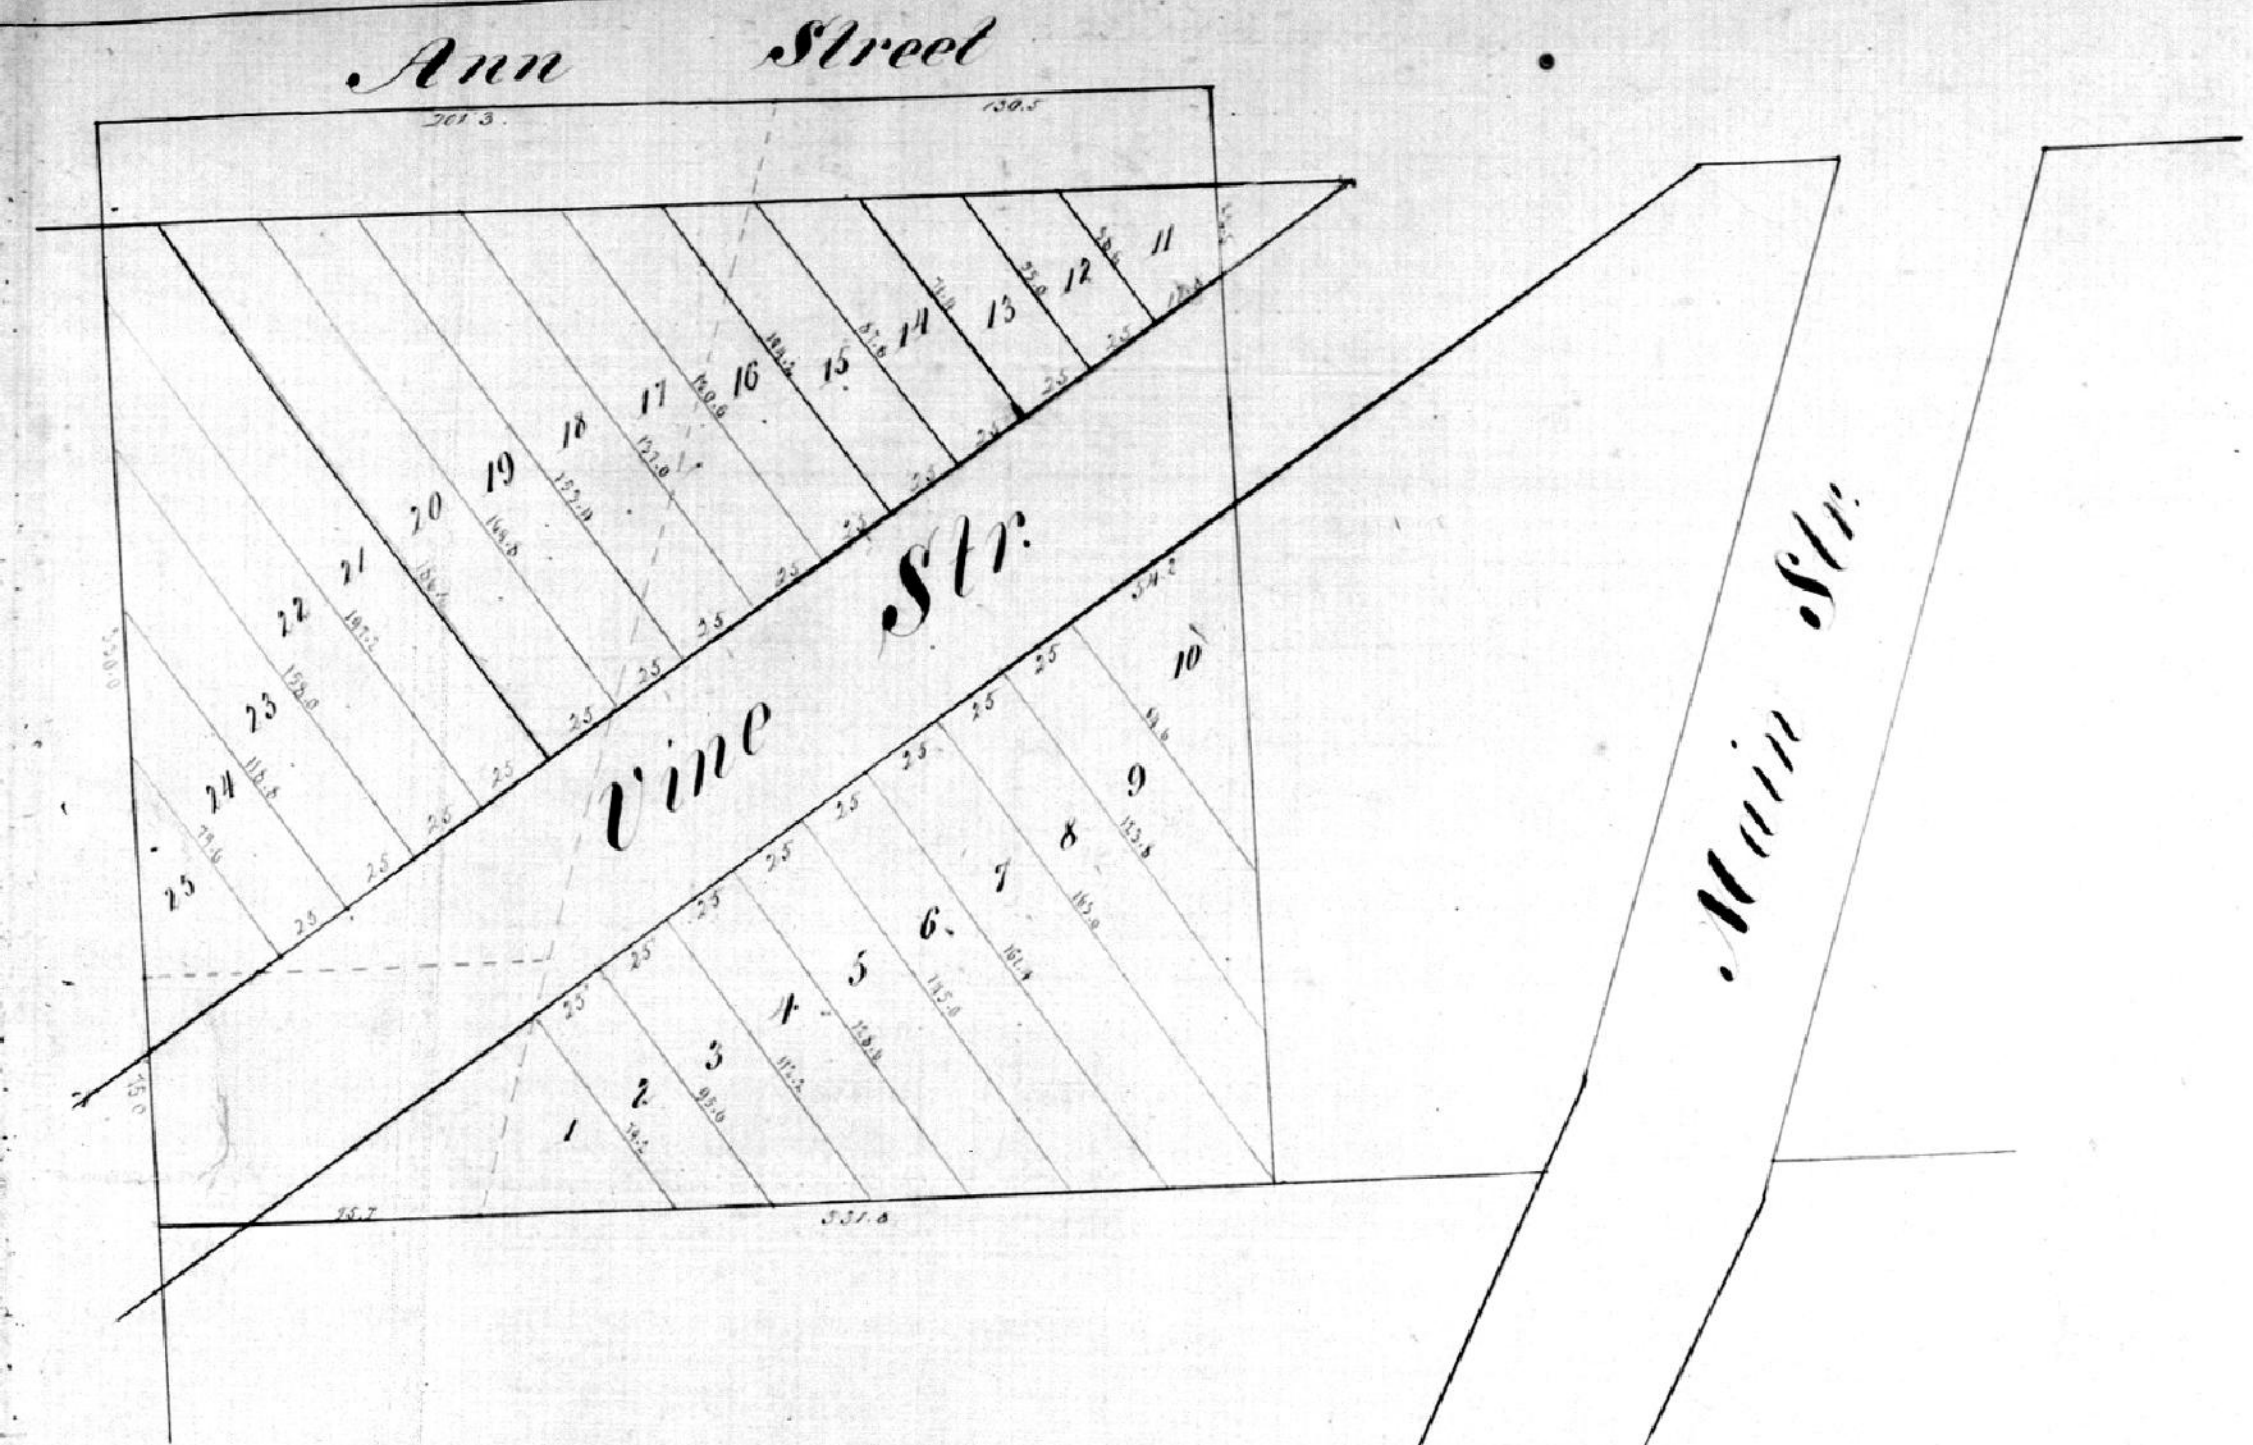

Plat of the N.W¼ of Out Lot N° 4 situate in the N.W¼ of Sect. 29 T. 6 R. 10 E.
as laid out into lots by Abraham Sumberts William Suhrheinrich and Henry Suhrheinrich proprietors the lots being designated by the figures on the front and sides thereof said subdivision being known as the Subdivision of the N.W¼ of out lot number four (4) in the north west quarter of Section number twenty nine (29) Town six (6) south of Range No Ten (10) west in Vanderburgh County Indiana according to the original plat thereof laid off by Robt. M. Evans Lot N° one (1) and twenty Five (25) feet each bounded as indicated and

A. Sumberts
H. Suhrheinrich
Wm Suhrheinrich

State of Indiana
Vanderburgh county } ss. on this 17th day of Novb. A.D. 1860 Abraham Sumberts Henry Suhrheinrich and William Suhrheinrich came before the undersigned Recorder in and for said county and acknowledged the execution of the within plat

Witness my hand and official seal the date aforesaid.

F. Linkenheimer R.V.C.

Recorded Decr 5th 1860
F. Linkenheimer R.V.C.