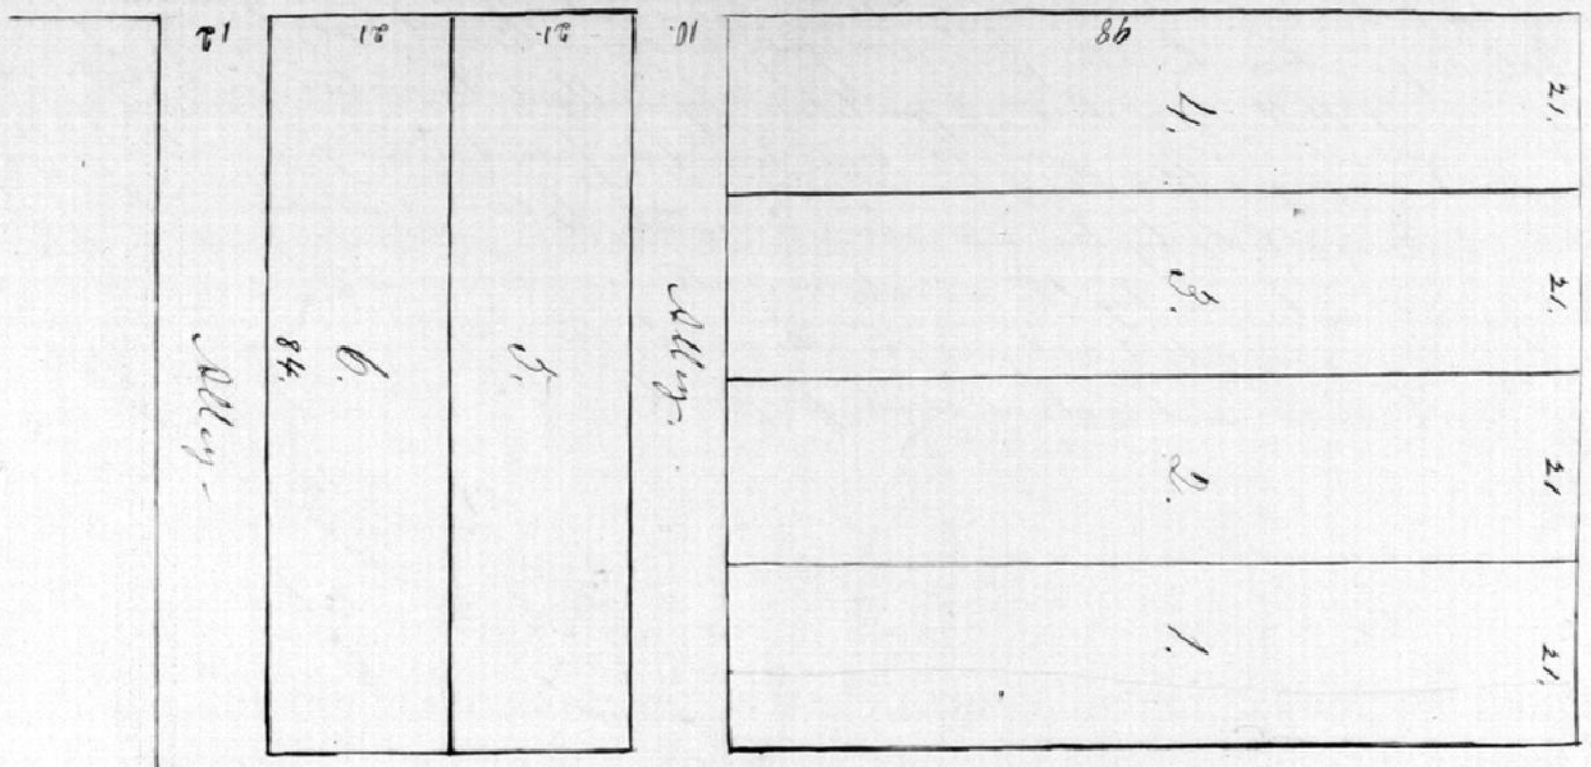


Plat of the Subdivision of lot No. One hundred and twenty one (121) and adjoining nine feet off of the North West side of Lot No. one Hundred and twenty two (122) in the Original Plan of the City of Evansville in the County of Vanderburgh and State of Indiana, Lots No. 1, 2, 3 & 4, in said Subdivision are each twenty one feet front and ninety eight feet deep, with an alley ten feet wide at the rear, and Lots No. 5 & 6, are twenty one feet front by eighty four feet deep.

Witness my hand and seal this 22nd day of February 1861.

John Hewson (seal)

State of Indiana
Vanderburgh County } ss. On this 23rd day of February AD 1861 John Hewson came before the undersigned Recorder in and for said County and acknowledged the Execution of the foregoing plat. Witness my hand and official seal at Evansville the date above written.

F. Lenkenheimer R.V.C.

22nd 1861
F. Lenkenheimer R.V.C. and Ex.

For assessment Applying to Lot Pt 6
Sub Deed Drawer 13 card 1768