
Block 139.

Plan of John Law and Charles I Battells subdivision of the North half of Block Number 139. in the town of Lamasco on the West side of Pigeon creek in Vanderburgh County Indiana Said half Block is divided into sixteen Lots all of which are 119 feet in depth, and 24 feet in front, Except Lots 8 & 9 which are but 22 feet in front, the alley running North and South is twelve (12) ft wide, and the alley running East and West is ten (10) ft wide, said alleys are forever dedicated to the public use. June 1.st 1863

John Law.
Charles I Battell.

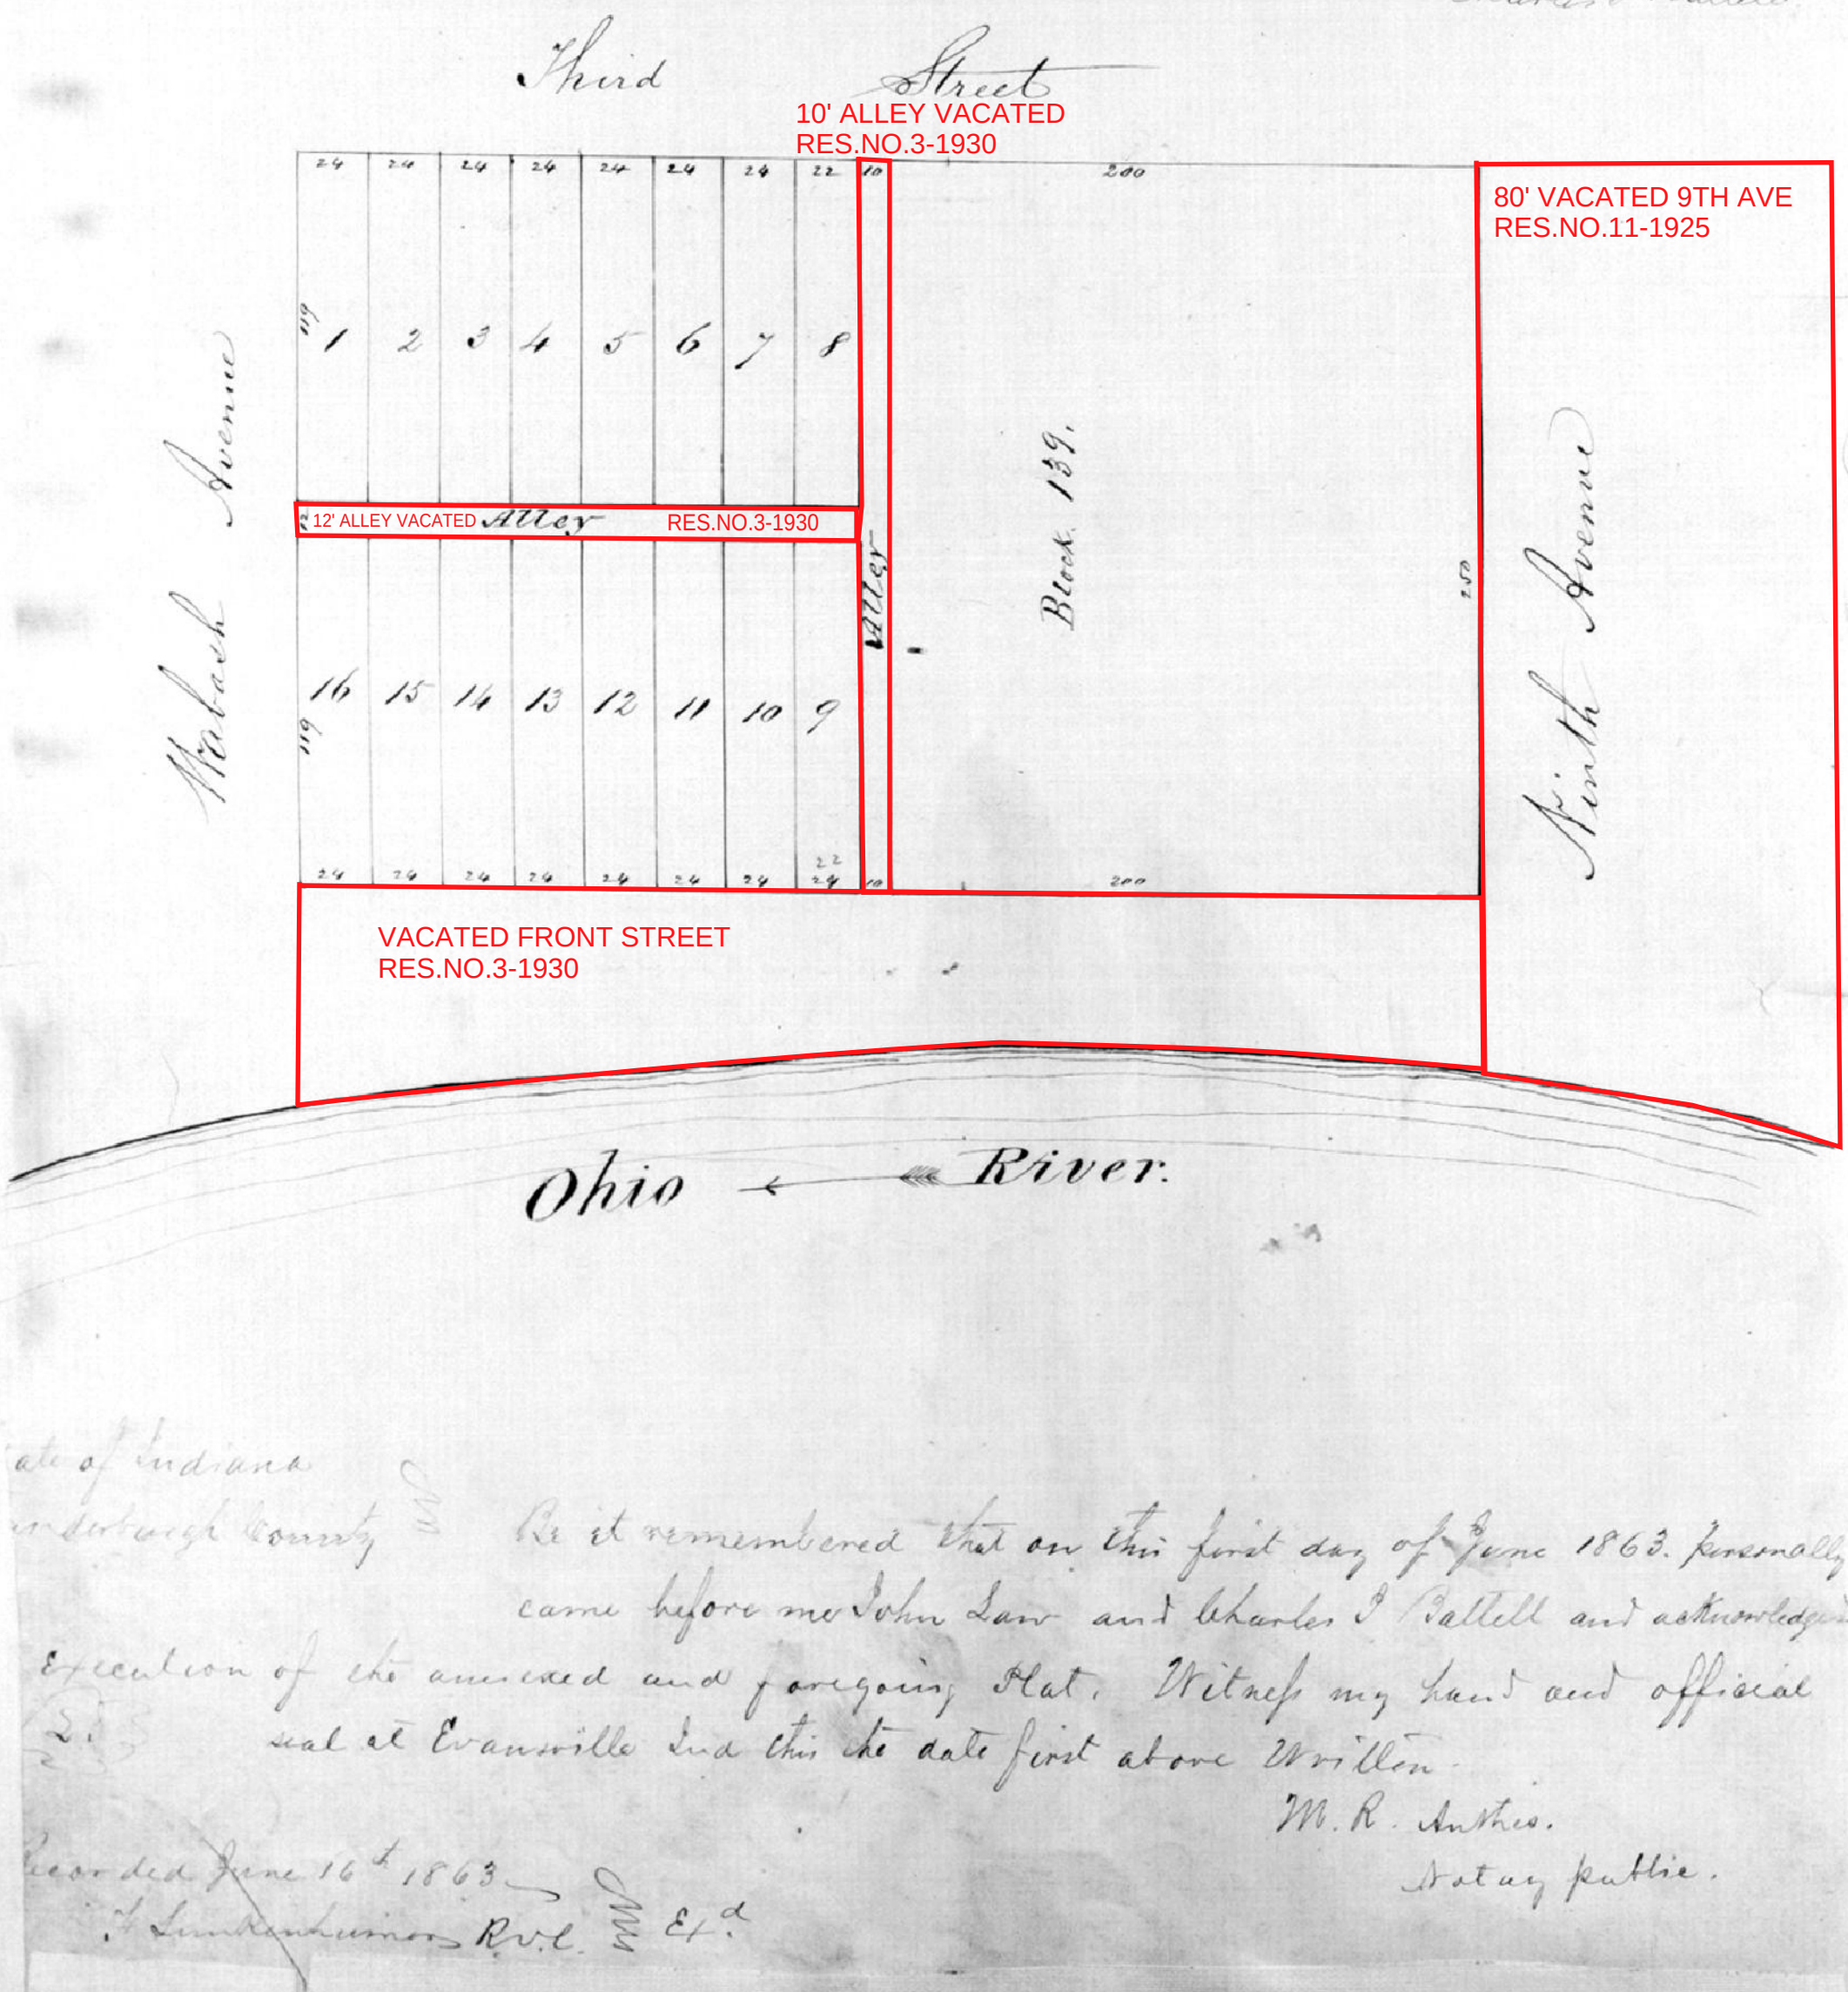

State of Indiana
Vanderburgh County } SS

Be it remembered that on this first day of June 1863. personally came before me John Law and Charles I Battell and acknowledged Execution of the annexed and foregoing Plat. Witness my hand and official seal at Evansville Ind this the date first above Written.

W. R. Anthes.
Notary Public.

Recorded June 16.th 1863
I Lindenmuth R.v.l. Rec.d Et.d