Plat of the Subdivision of Lot (200) Two hundred Donation Enlargement of the City of Evansville Ind^a, laid out by Geo Foster and John W. Foster, Executors of M.W. Foster dec^d. May 25th 1863.

Geo Foster
John W Foster } Executors of M W Foster dec^d
by Geo Foster his Att^y in fact

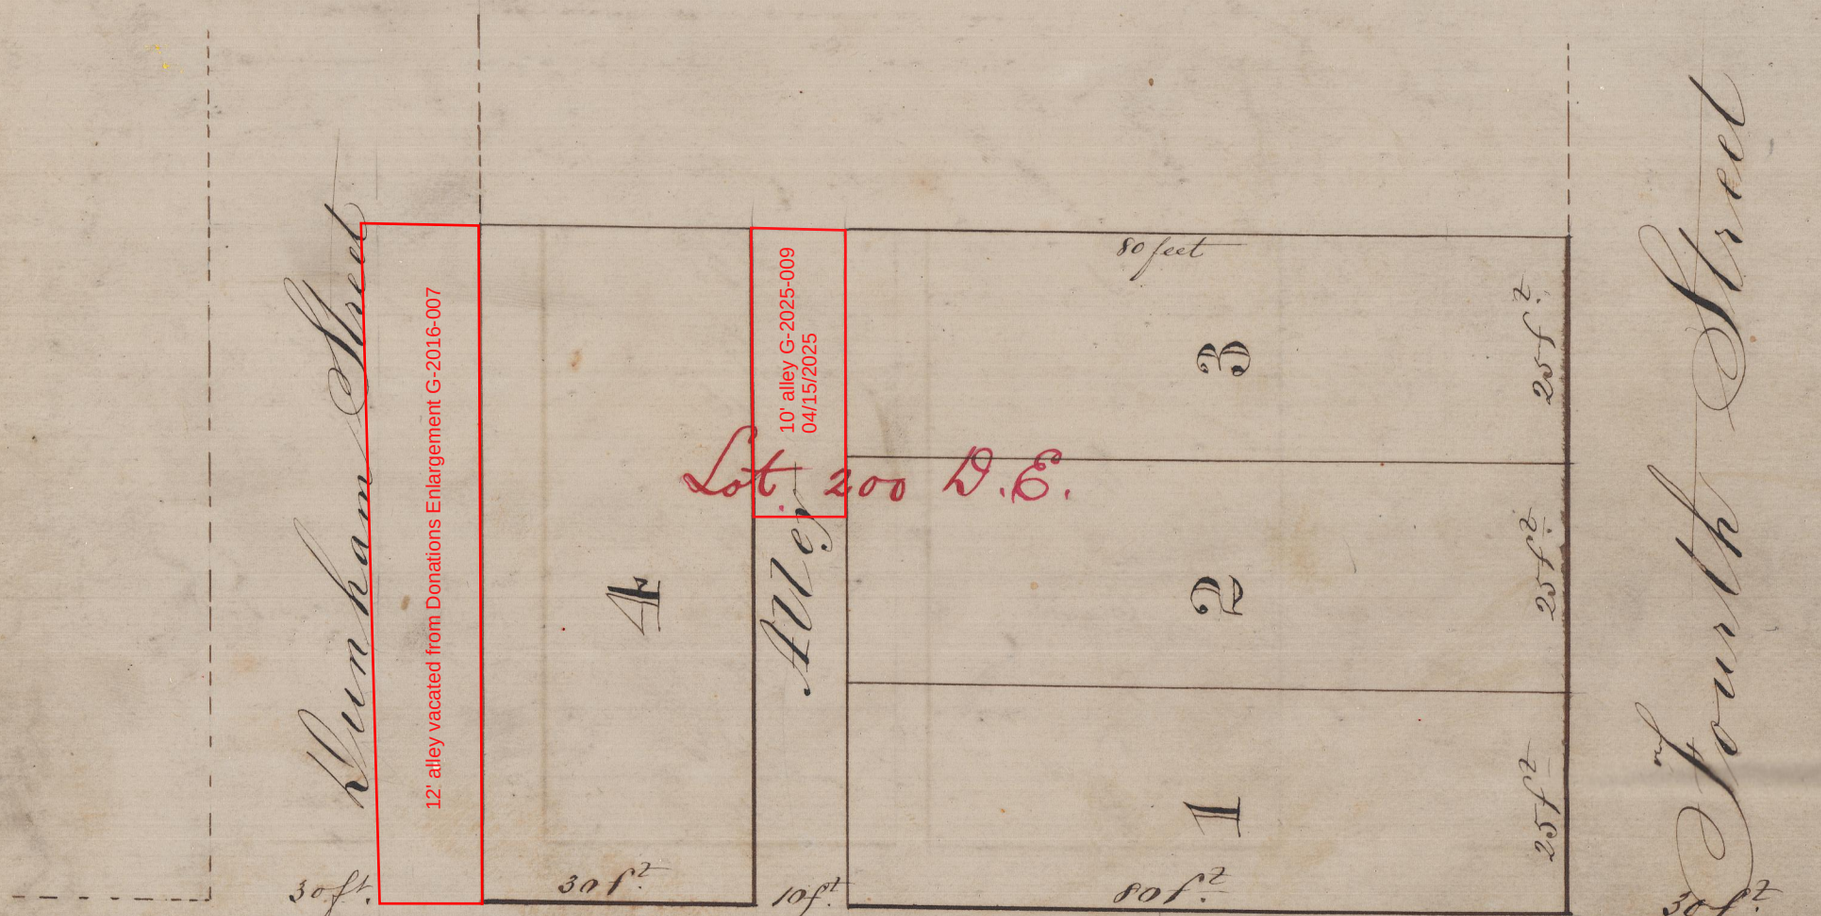

State of Indiana
Vanderburgh County } S.S.

I. F. Luntkenheimer Recorder in and for said County do hereby Certify that on this 25th day of February A D 1864 the above named George Foster And John W. Foster, by George Foster his Attorney in fact Executors of the last Will of M W. Foster dec^d. acknowledged the execution of the foregoing plat

Witness my hand and Offinial Seal at Evansville the date above Written

L S.

I. Luntkenheimer R.V.C.

Recorded March 17th 1864.
I. Luntkenheimer R.V.C. Vol 1 & d