Morgan's Addition to the City of Evansville

M. P. Jones' Land

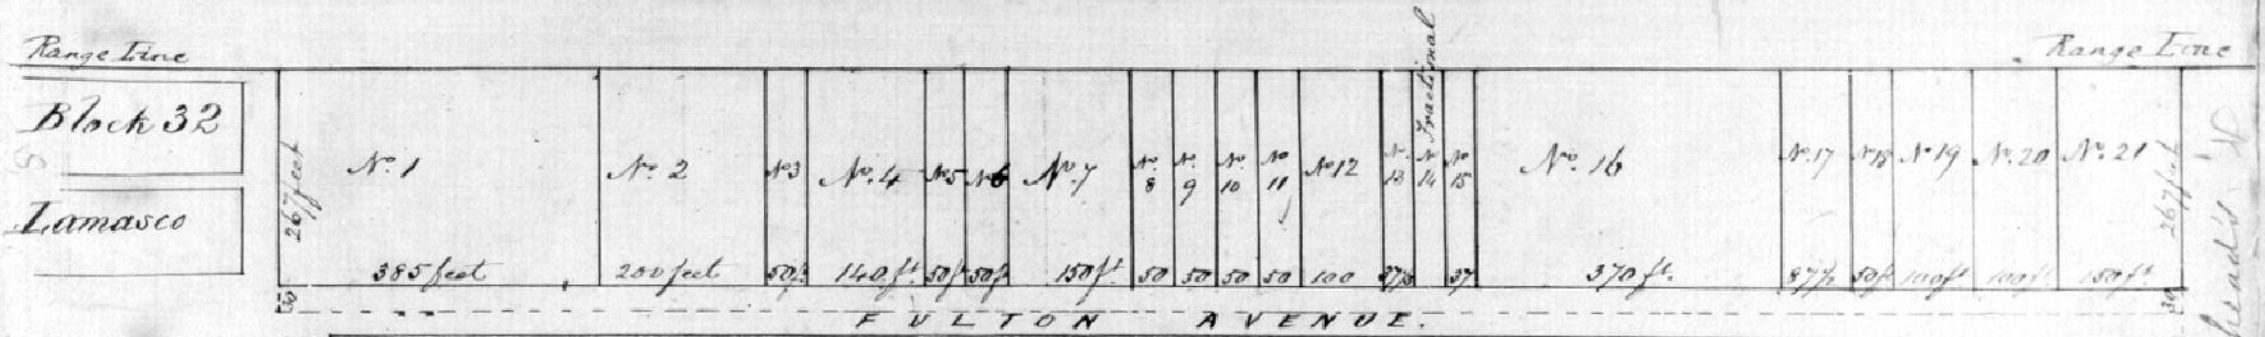

This Plat of ground is bounded as follows, viz: Beginning at the South West Corner of the North West quarter of Section No Nineteen (19) Town Six (6) South of Range ten (10) West of the Vincennes land district and running North on said Range line to land owned by Whitehead; thence at right Angles East two hundred and Ninety Seven (297) feet to the North West Corner of land laid out into lots by the German Building Association; thence South at right Angles and parallel to said Range line, to the South End of said Quarter Section; thence at right Angles West two hundred and Ninety Seven (297) feet to the place of beginning. It being that portion of Section Nineteen which is described in a deed from H. F. Worby & Wife and recorded in Book M Pages 408 & 409 of the book of Records of Vanderburgh County. Said tract of land is divided into lots Corresponding in Size to Parcels Sold Sundry individuals And for Encumrance

Evansville March 22nd. 1864. Daniel Morgan (Seal)

State of Indiana Vanderburgh County }

Before me the Undersigned Recorder in and for said County on the 23rd. day of March A D 1864, personally came Daniel Morgan and Acknowledged the execution of the above plat.

Witness my hand & Official Seal the date Aforesaid.

Official Seal F. Lauckenheimer R.V.C.

Recorded March 25 1864

For easement Applying to Lot Pt 9
See Deed Drawer 9 card 1271

For easement Applying to Lot Pt 11 & 12-14
See Deed Drawer 9 card 1318

For easement Applying to Lot Pt 11
See Deed Drawer 9 card 1319

For easement Applying to Lot Pt 17 & Pt 21
See Deed Drawer 9 card 9355

For easement Applying to Lot Pt 21
See Deed Drawer 9 card 9356