See page 46

Brinkmeyers Ontargement

Scale 60 feet to an inch

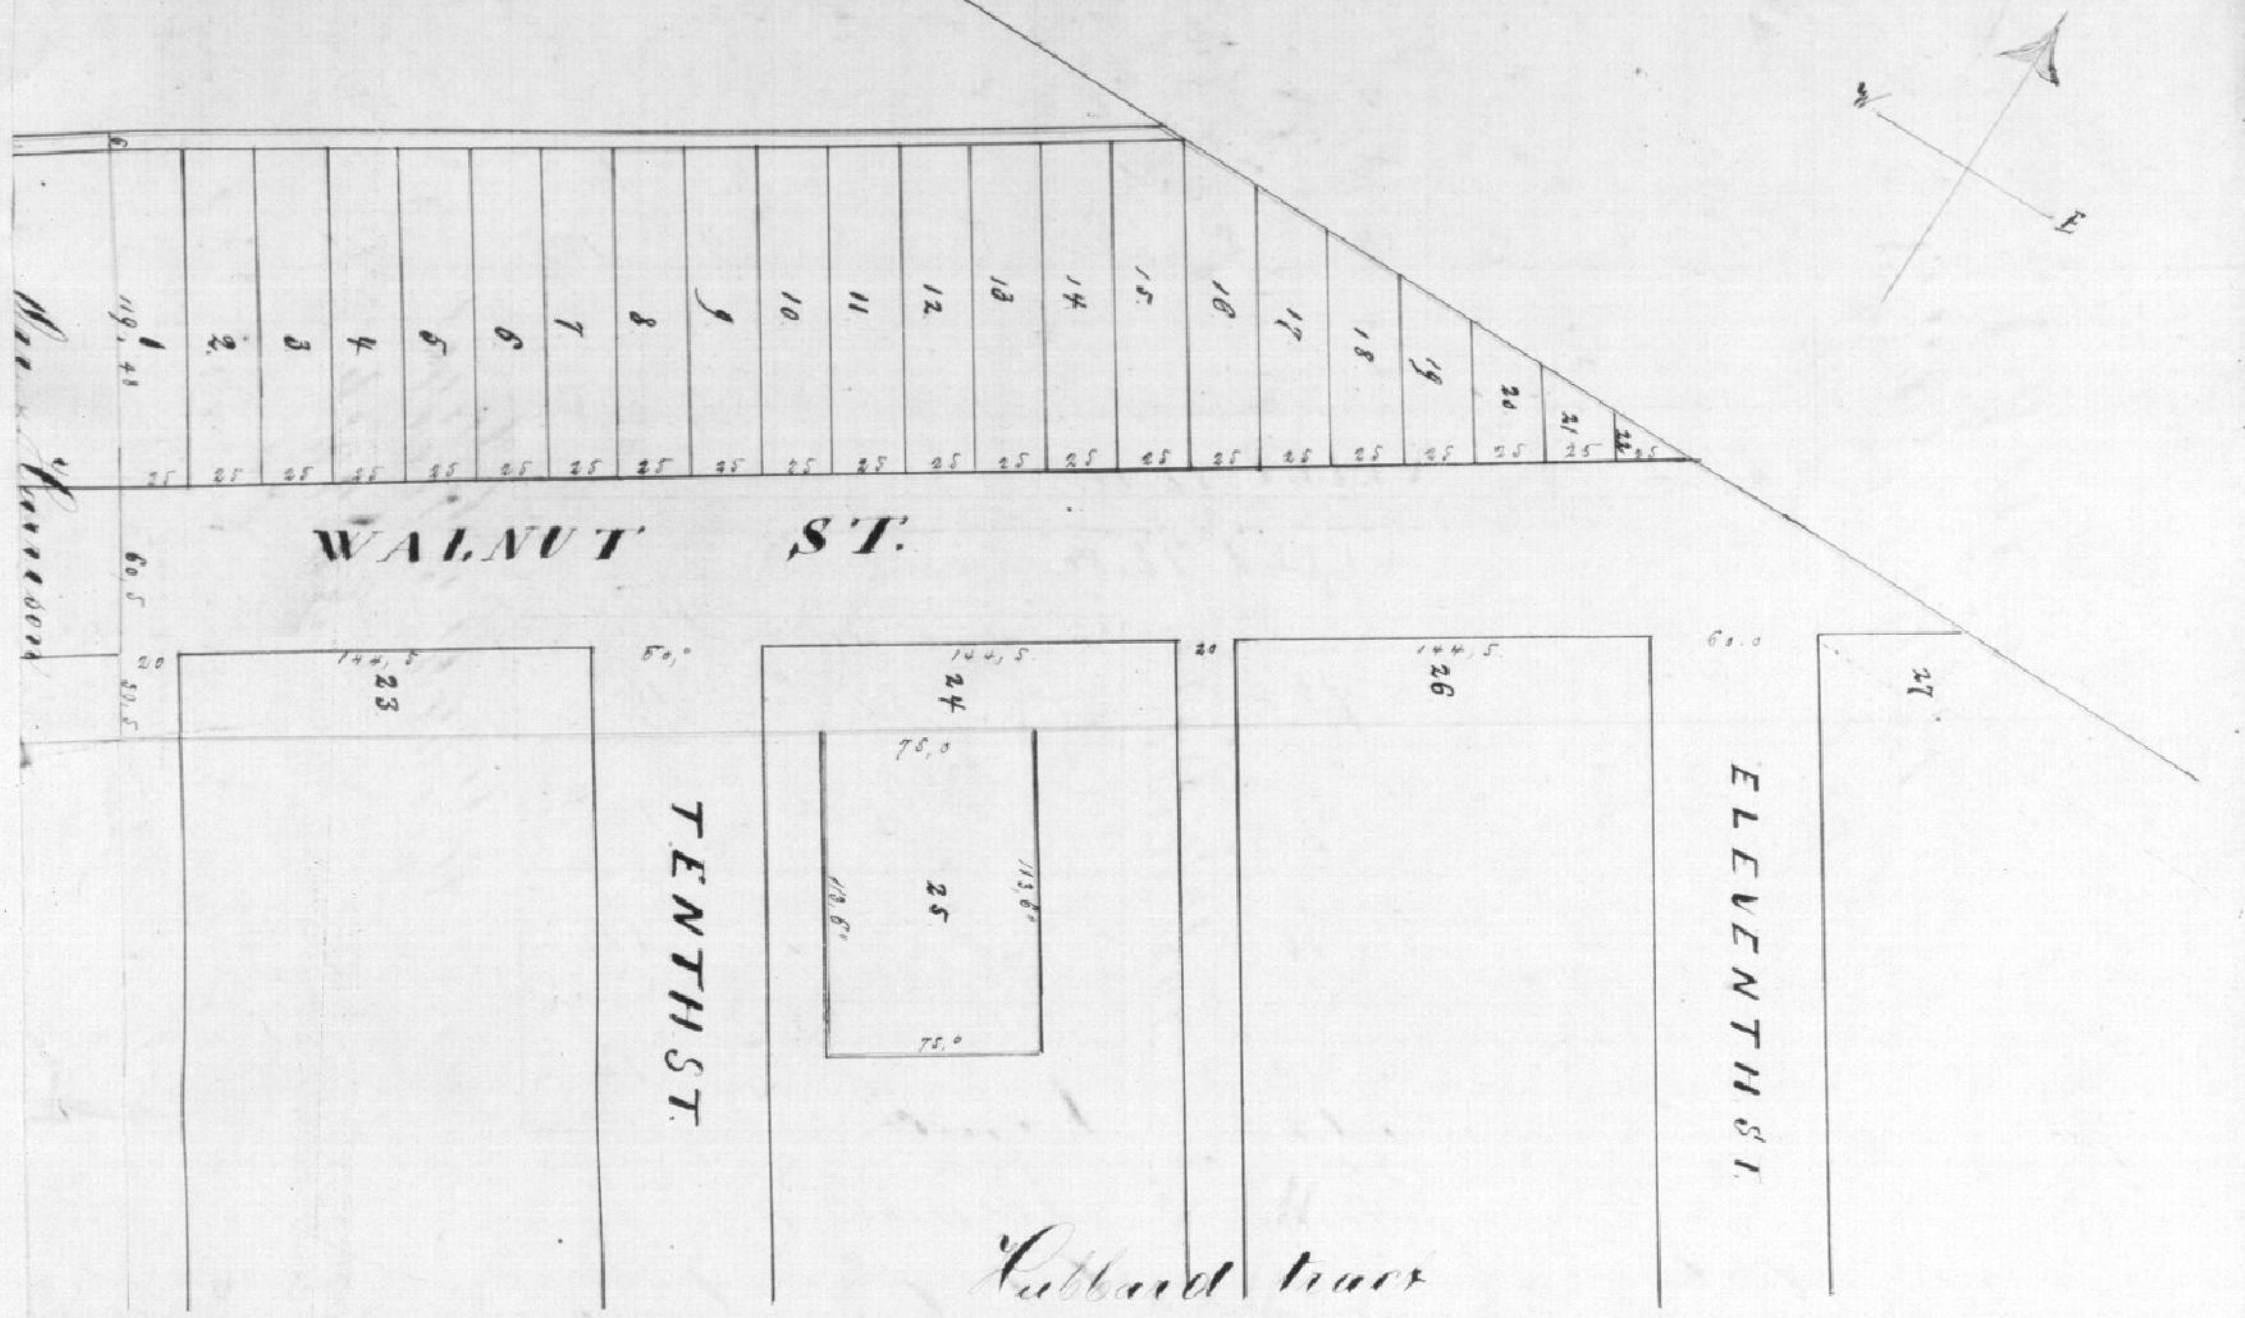

The Plat of Brinkmeyer's Ontargement of the City of Evansville is bounded North by the North Eastern Ontargement and lands owned by the Ex Church North West by lands of the same South West by Ohio and Harrison's Ontargements and lands of the Ohio and South East and North East by lands of the same owner. To the Evansville City of the ages, width and lengths respectively marked on the map and platted were by the undersigned Commissioners appointed by the County Commissioners Court of Vanderburgh County to make partition of the lands embraced in said plat between the heirs of Wm Brinkmeyer.

William H Walker
H Sweeney
Joseph Swanck
Commissioners

State of Indiana, Vanderburgh County ss.

Before me, the undersigned Recorder of said County on the 9th day of May 1865 the above named William H Walker, H Sweeney and Joseph Swanck Commissioners as aforesaid acknowledged the foregoing plat to be their voluntary act and deed for the purposes above mentioned. Given under my hand and Official seal the Date above written.

C Tomlinson R.V.C.

Recorded May 15. 1865