Subdivision of Lots 3 & 4. in Smith's Subdivision of part of the North East Quarter of Section 17. Town 6. Range 10. West.

F. M. Lechner.

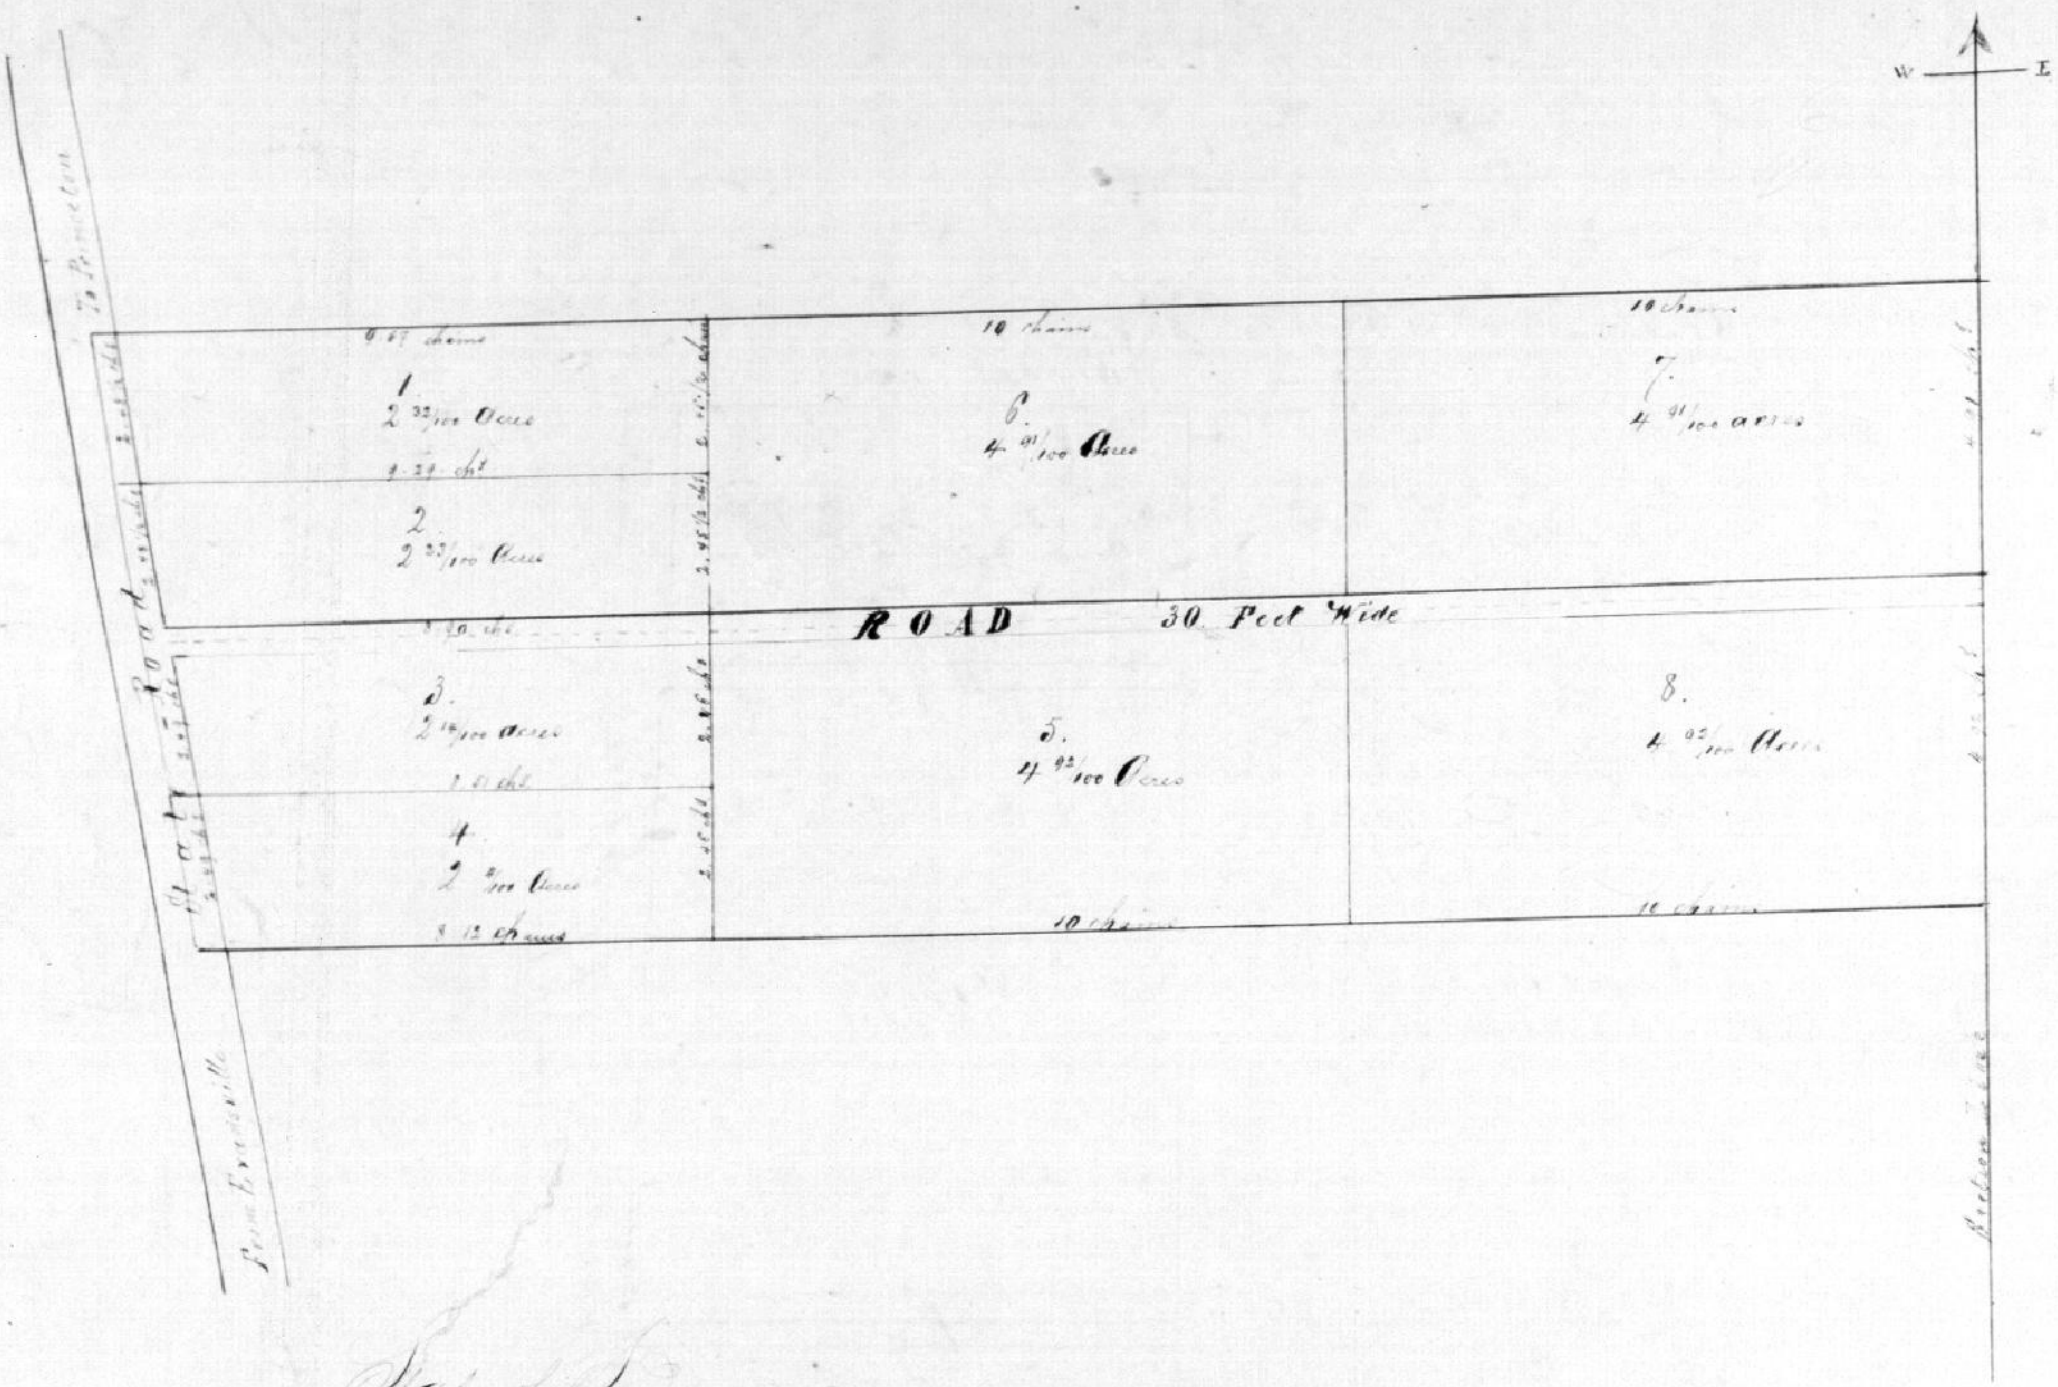

State of Indiana
Vanderburgh County } ss.

Before me C. Lombardi Notary Public in and for said County personally appeared Fred. F. M. Lechner and acknowledged the execution of the above plat this 11th day of April 1856.

In Witness whereof I have hereunto set my hand and Official Seal.

C. Lombardi N.P.

State of Indiana
Vanderburgh County } ss.

Before me C. Lombardi a Notary Public in and for said County personally appeared Fred. F. M. Lechner and acknowledged the execution of the above plat this 11th day of April 1856.

In Witness whereof I have hereunto set my hand and Official Seal.

C. Lombardi N.P.

Recorded April 19. 1856.
C. Lombardi R.R.C.

For easement Applying to Lot Pt 2
See Deed Drawer 10 card 1188