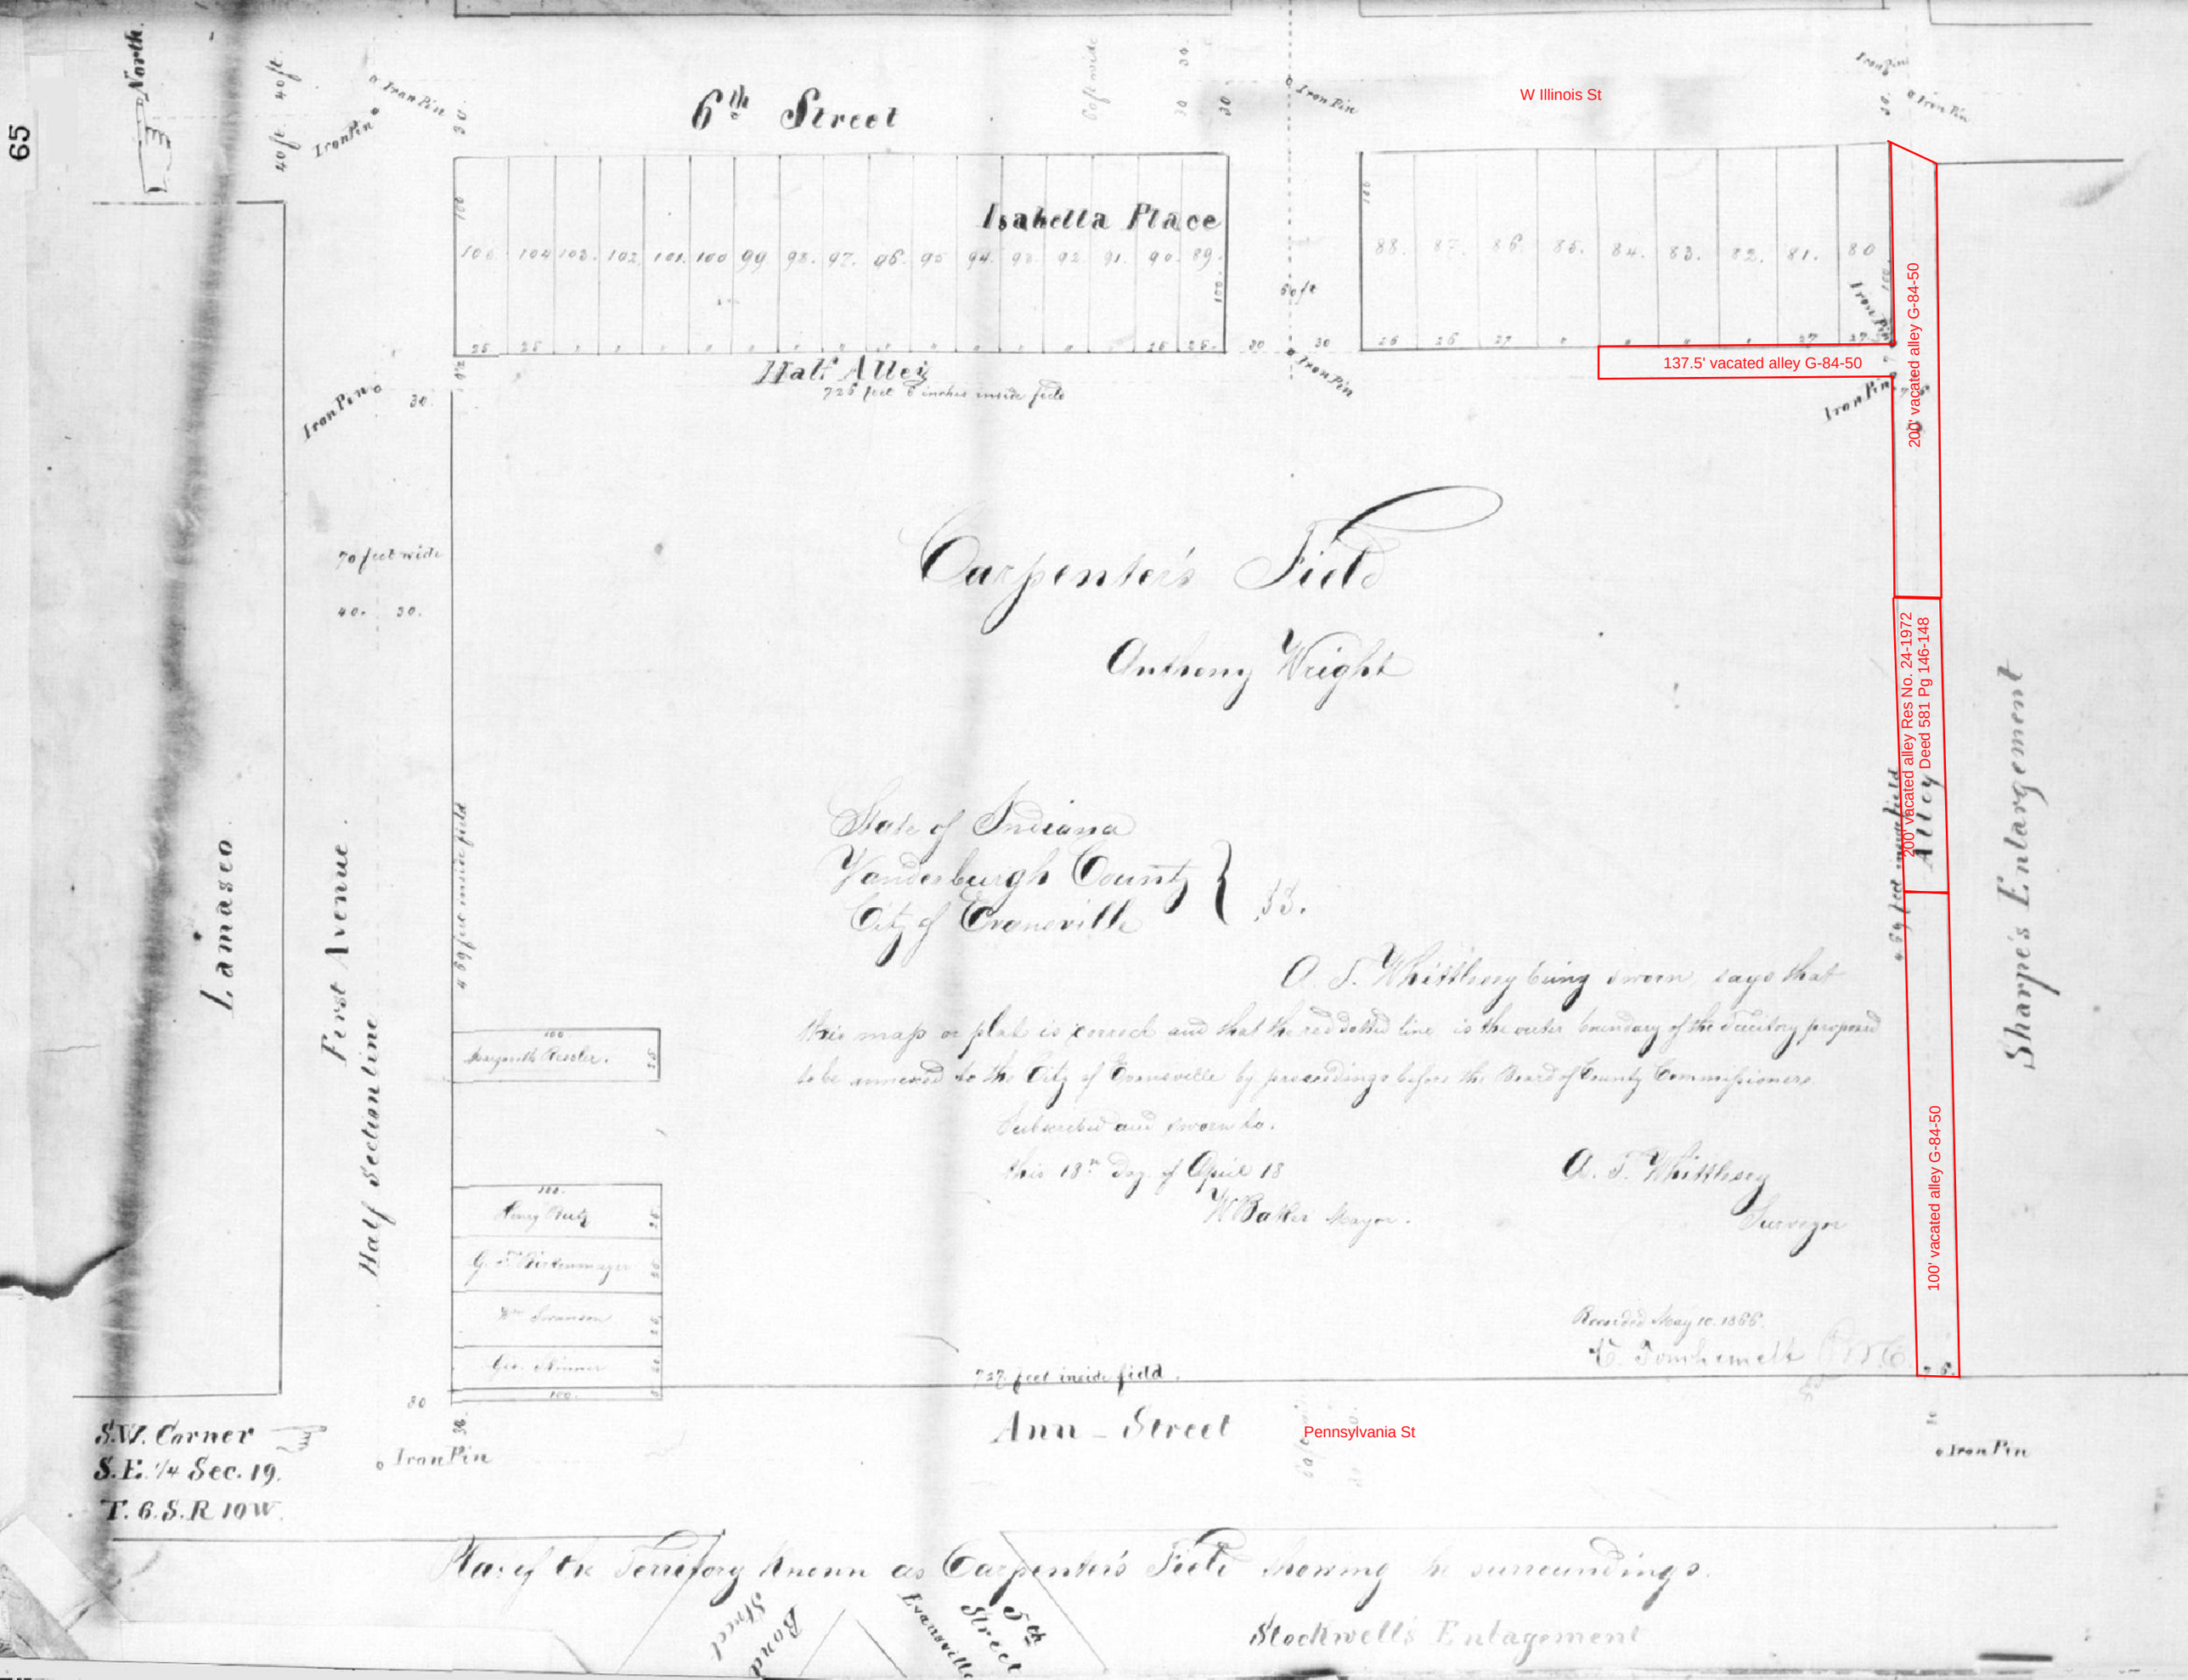
65
6th Street
Isabella Place
Half Alley
Carpenter's Field
Anthony Wright
State of Indiana
Vanderburgh County
City of Evansville
A. T. Whittlesey being sworn, says that this map or plat is correct and that the red dotted line is the outer boundary of the Territory proposed to be annexed to the City of Evansville by proceedings before the Board of County Commissioners.
Subscribed and sworn to.
this 18th day of April 18
W. Baker Mayor.
A. T. Whittlesey
Surveyor
Recorded May 10. 1866.
Lamasco
First Avenue
Half Section line
Sharpe's Enlargement
Ann Street
Pennsylvania St
W Illinois St
137.5' vacated alley G-84-50
200' vacated alley G-84-50
200' vacated alley Res No. 24-1972
Deed 581 Pg 146-148
100' vacated alley G-84-50
S.W. Corner
S.E. 1/4 Sec. 19.
T. 6. S. R 10 W.
Plat of the Territory known as Carpenter's Field showing the surroundings.
Stockwell's Enlagement