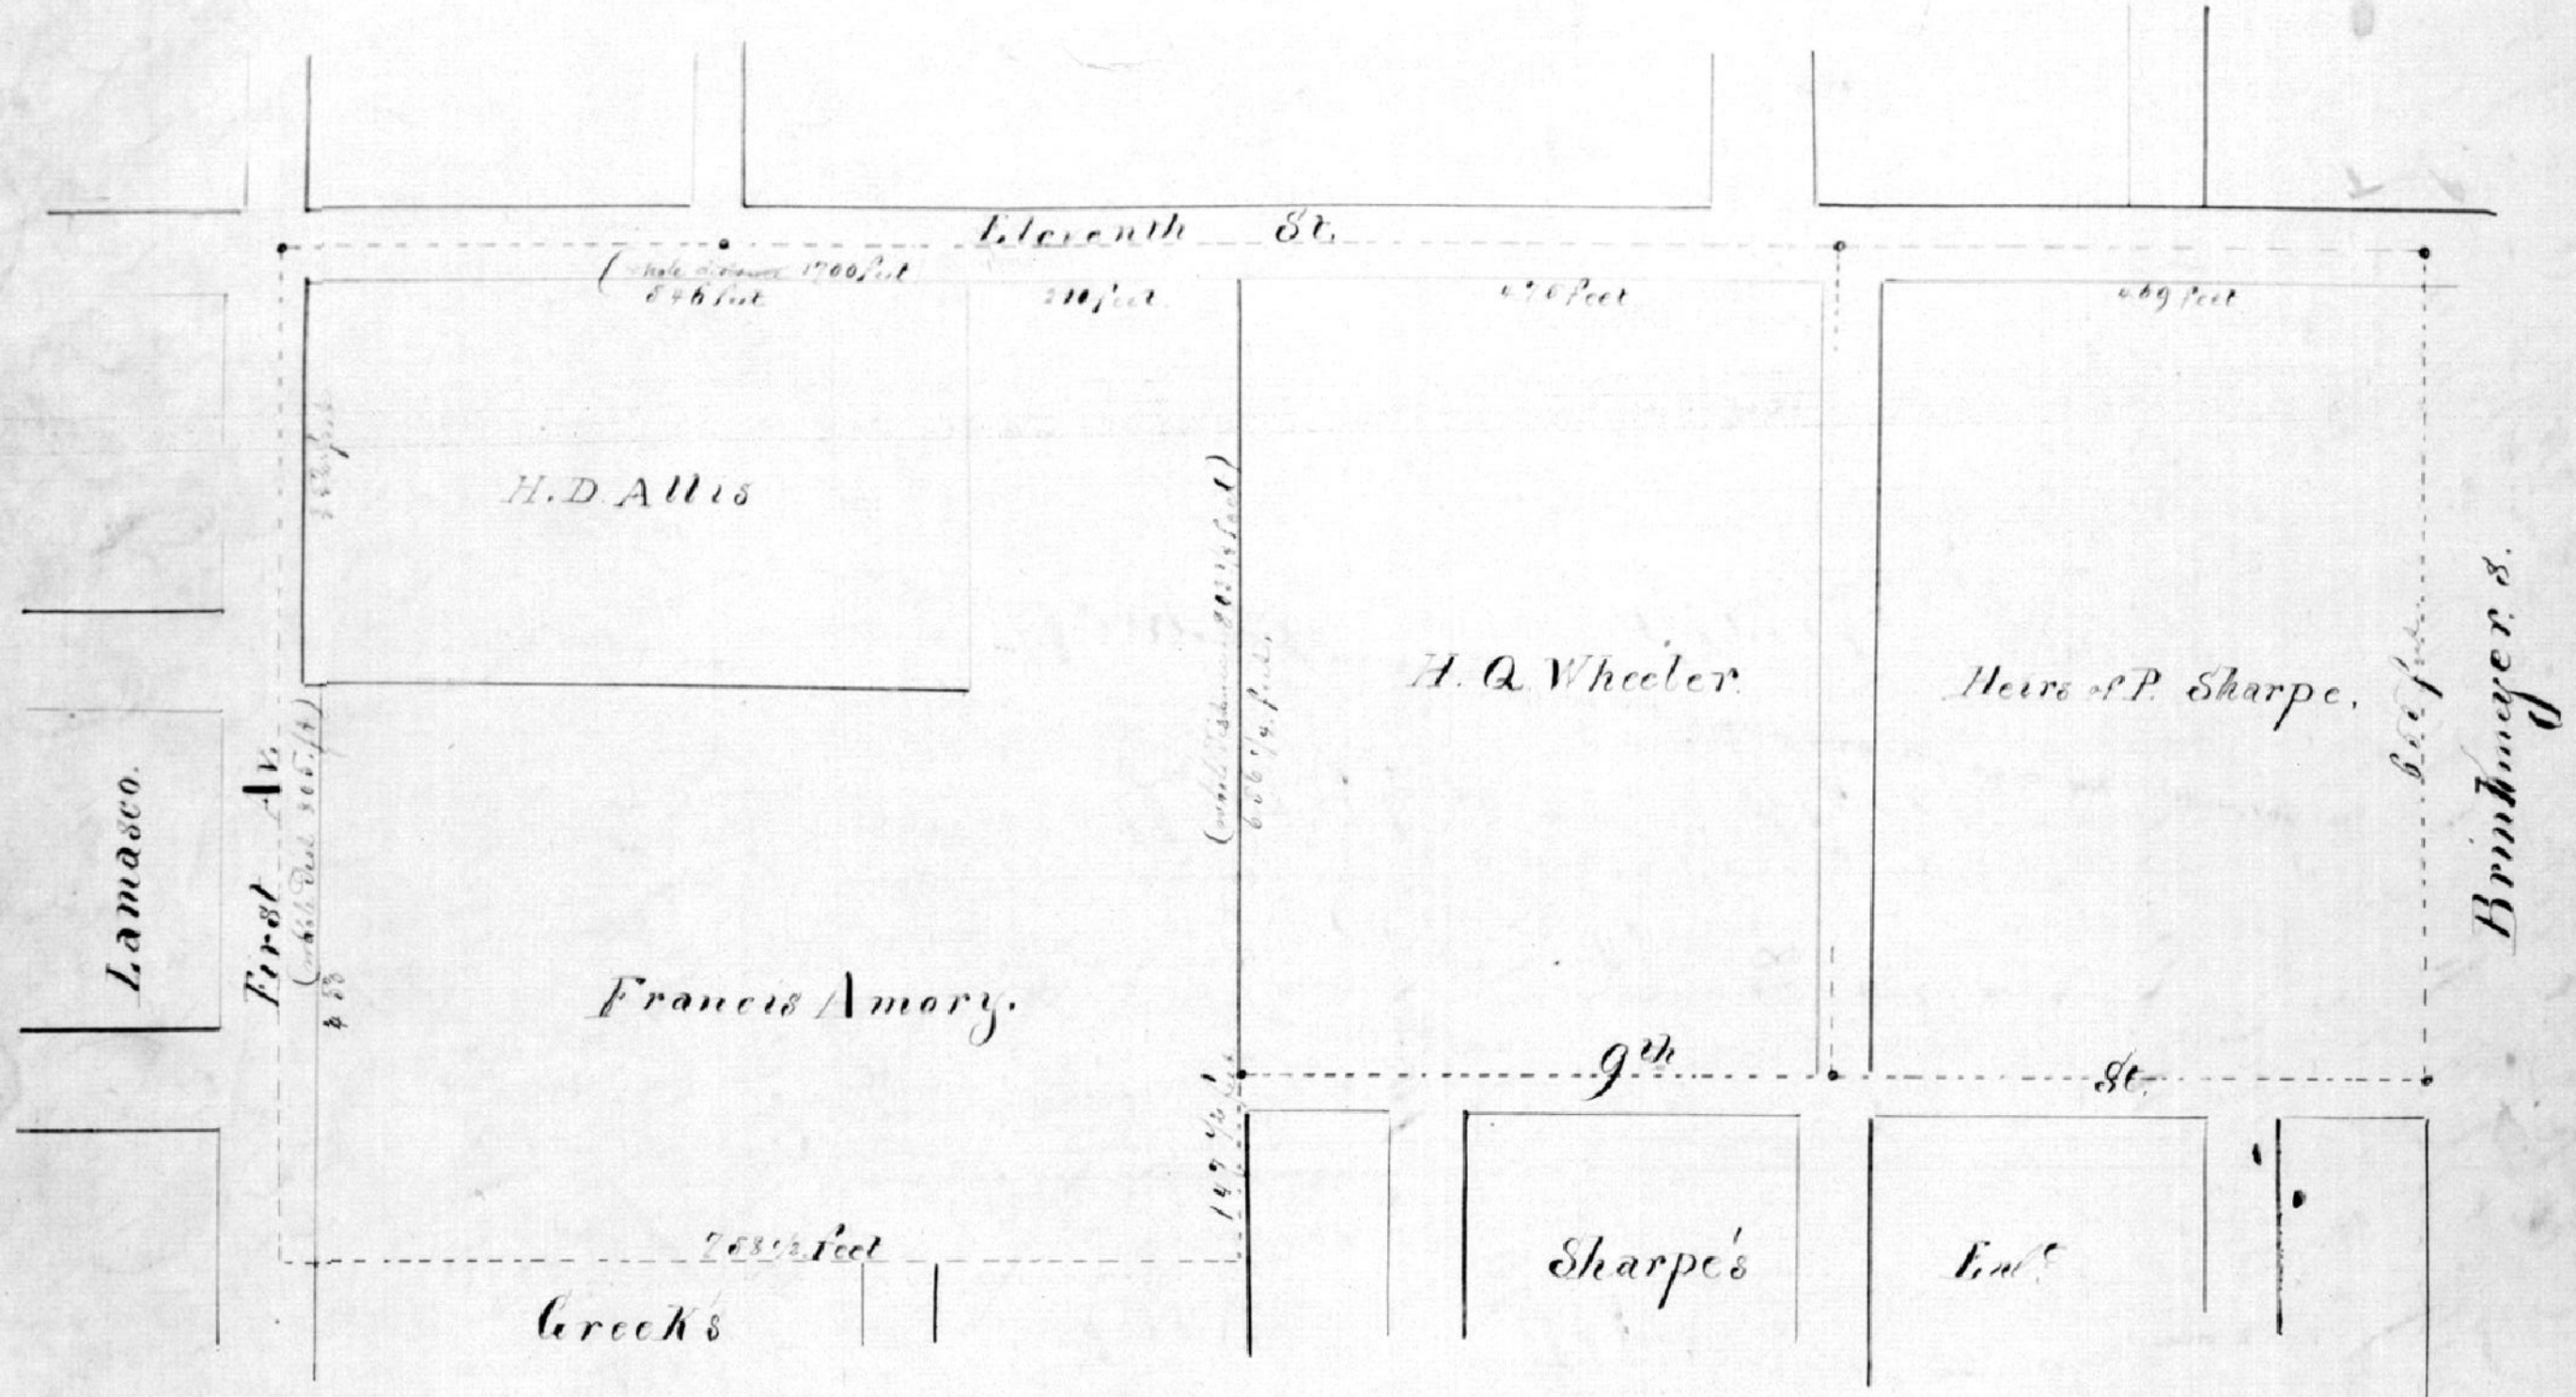

A Plat of Lands lying North of Greek's and Sharpe's Enlargement and between Brinkmeyer's Field & Lamasco, thus bounded:

Beginning at the North West Corner of the South East Quarter of Section 19 Township 6 South Range 10 West, which is at the intersection of Eleventh Street and First Avenue and running thence East along the Centre of Eleventh Street 1700 feet to an iron pin; thence South along the West line of F. W. Brinkmeyer's Enlargement (commonly called Brinkmeyer's Field) 655 feet to the Centre of Ninth Street as the same is laid out in Sharpe's Enlargement; thence West along the Centre of Ninth Street 944 feet to an iron pin on the West line of Sharpe's Enlargement; thence South along said Sharpe's West line 147 1/2 feet to the North line of Greek's Enlargement thence West along said Greek's North line 758 1/2 feet, to the Centre of First Avenue, thence North along the centre of First Avenue 805 feet to the place of beginning.

State of Indiana, Vanderburgh County, City of Evansville, ss.

The undersigned Azariah T. Whitsh[illegible] surveyor of said City being sworn on oath says the accompanying plat is a full true and correct exhibit of the [illegible] and surroundings of the Territory thereby indicated according to the best of his knowledge and [illegible] and [illegible] [illegible] A. T. Whitsh[illegible]

[illegible] this 23d day of April A.D. 1866.

W. Baker Mayor

Received June 14. 1866.

[illegible] Tomkinson R.S.C. E.