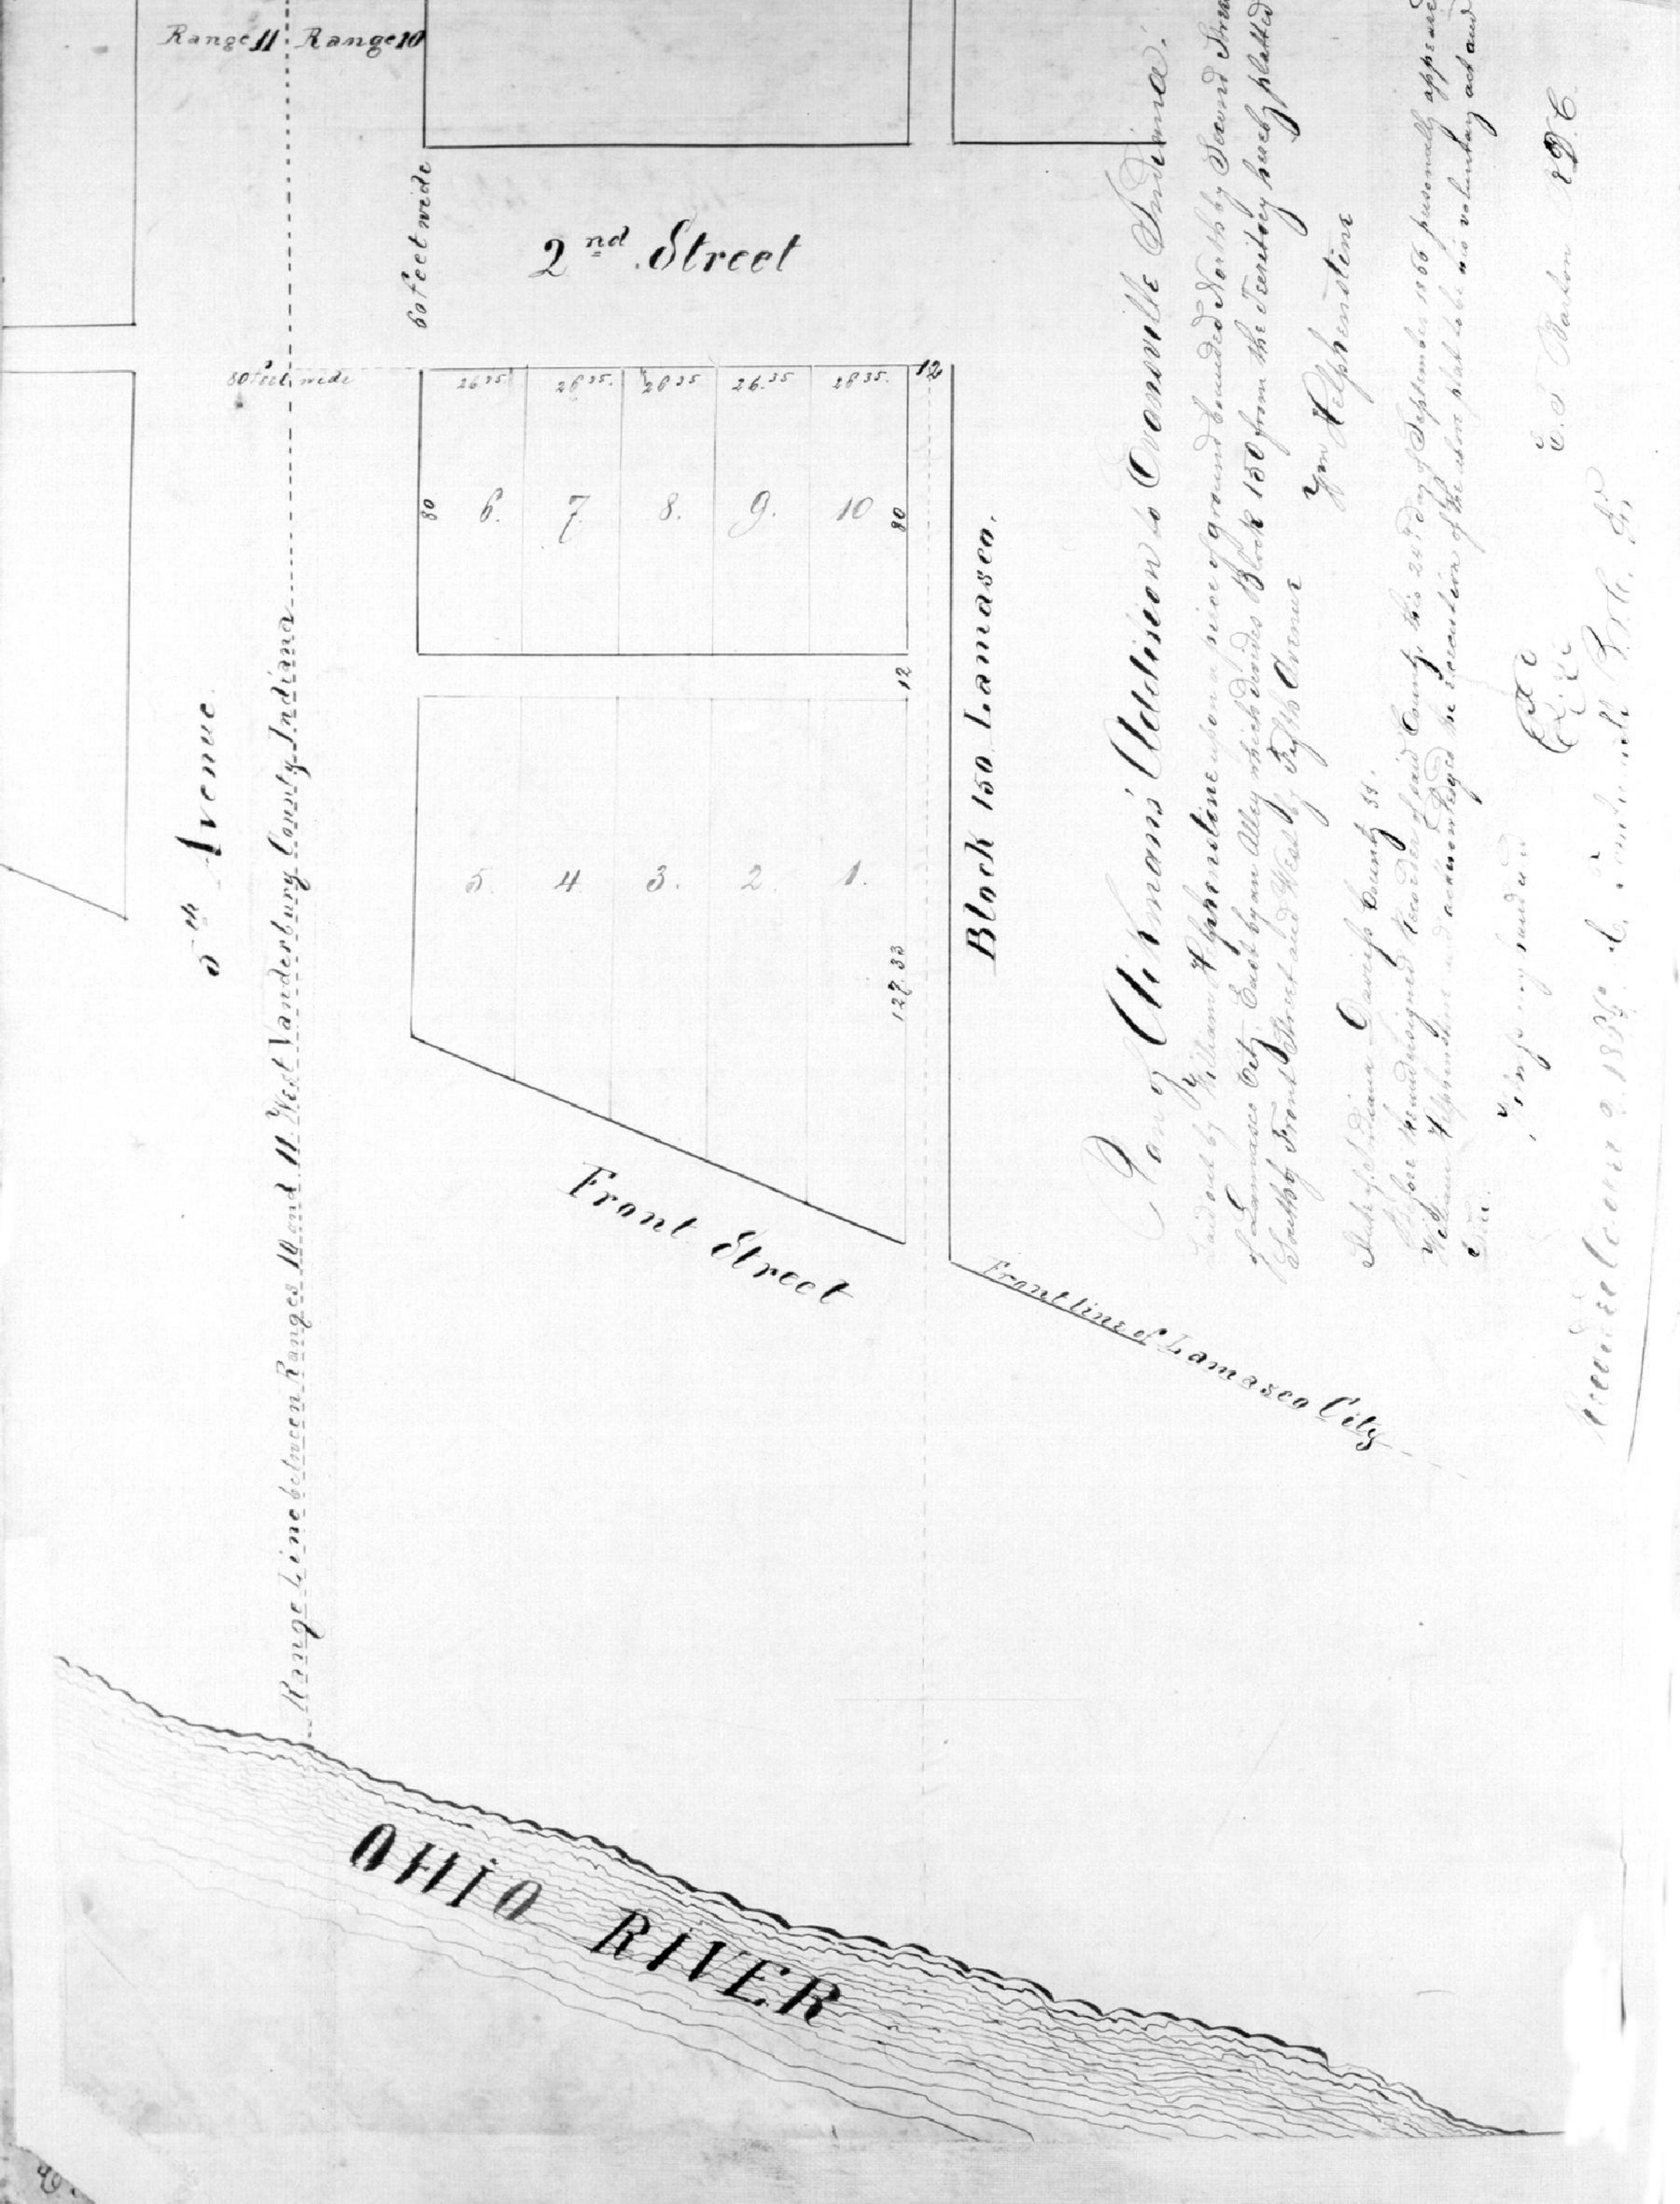

Range 11
Range 10
60 feet wide
2nd Street
80 feet wide
26.35
26.35
26.35
26.35
26.35
12
80
6.
7.
8.
9.
10
80
12
5.
4.
3.
2.
1.
127.33
Front Street
Block 150 Lamasco.
Front line of Lamasco City
5th Avenue
Range Line between Ranges 10 and 11 West Vanderburg County Indiana
OHIO RIVER
Plan of Aikman's Addition to Evansville Indiana.
Laid out by William Helphenstine upon a piece of ground bounded North by Second Street of Lamasco City, East by an Alley which divides Block 150 from the Territory hereby platted South by Front Street and West by Fifth Avenue
Wm Helphenstine
State of Indiana Davies County ss.
Before the undersigned Recorder of said County, this 24th day of September 1866 personally appeared William Helphenstine and acknowledged the execution of the above plat to be his voluntary act and deed.
Witness my hand and
E. S. Barton R.D.C.
Recorded October 2. 1866. C. Sandwell R.V.C. Sr.