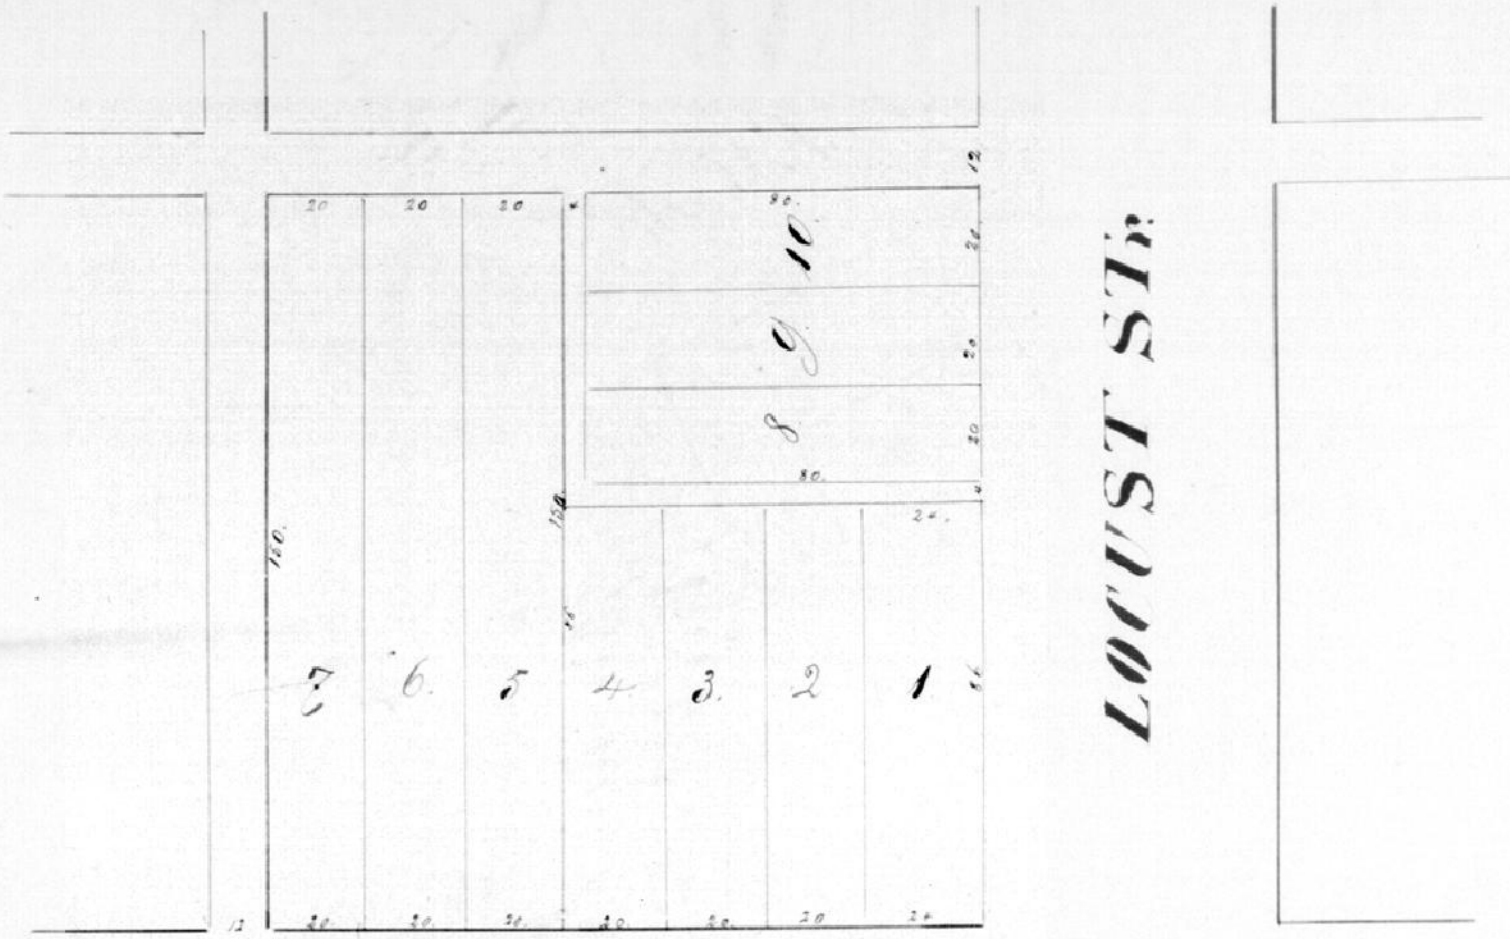

A Plat of the Subdivision of Lots 106 and 105 of the Original Plan of Evansville by John Shanklin proprietor

The Alley 4 feet in width, running from Locust Street past Lots 1.2.3.4 thereby Lot 6 to the principal Alley fronting from Locust & to Main Street, is intended for the accommodation of the persons who occupy and control said Lots 1.2.3.4 and also Lots 8.9.&10. Whenever the persons who occupy and control said Lots 1.2.3.4. & 9.10 shall agree said Alley may be closed and abandoned, but unless all the parties having control of said Lots shall agree to such closure and abandonment, said Alley shall be kept open without obstruction for the use of all persons interested in the aforesaid Lots. A small brick House (One story high, which stands fronting Locust Street and which extends Fifteen inches or thereabouts, upon the Four foot Alley shown by this plat running into the Block from Locust Street) is to remain undisturbed until voluntarily removed by the proprietor

John Shanklin

State of Indiana
Vanderburgh County } ss

Before me C. Tomlinson Recorder in and for said County this 8th day of Feb 1867 John Shanklin acknowledged the execution of the annexed Plat

Witness my hand and Official Seal

C. Tomlinson R.V.C.

Recorded February 12. 1867
C. Tomlinson R.V.C. Ex officio