
Plat of Block No. 7. Jacobsville

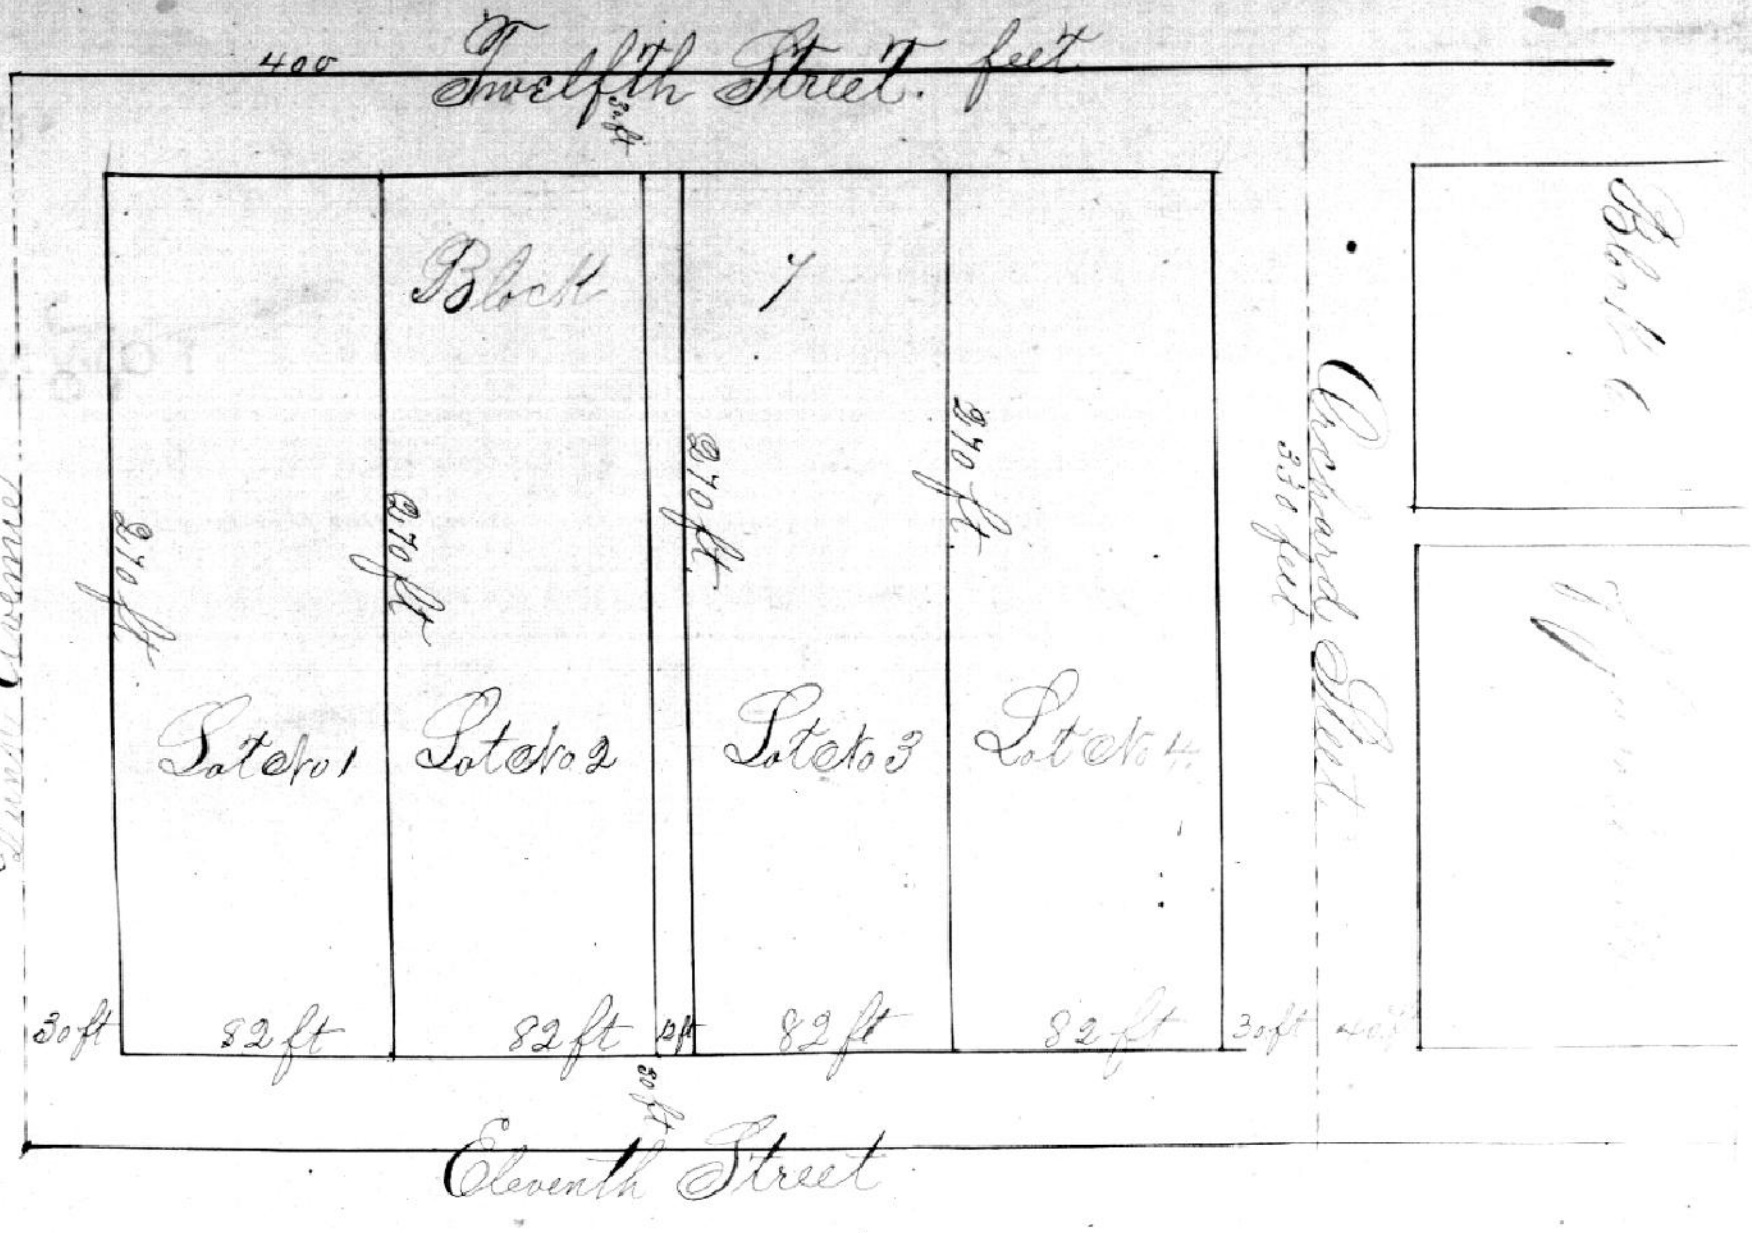

A Subdivision of that part of the South West quarter of the North East quarter of Section Nineteen (19) Township Six (6). South of Range Ten (10) East lying and being directly West of Block Six (6) of the Town of Jacobsville adjoining the City of Evansville Indiana. The part hereby Subdivided shall be known as Block Seven (7) of the Town of Jacobsville and is divided into four Lots with Street and Alleys of the size as shown by the figures on the annexed Plat thereof, being bounded on the East by Eleventh Street, on the East by Orchard Street on the North by Twelfth Street and on the West by Dunkle Avenue. Said out and Platted this fourteenth day of April A.D. 1869. by the Proprietor. In Witness Whereof, the proprietor Hannah Jacobs has hereunto set her hand and seal, this day and date last above written.

Hannah Jacobs (Seal)

State of Indiana, Vanderburgh County ss:

Before me C Tonhemelt Recorder in and for said County, this 14th day of April personally appeared the proprietor Hannah Jacobs and acknowledged the foregoing Plat and description. Witness my hand and official Seal.

C Tonhemelt A.V.C.

(S.S.)

Recorded April 19 1869.

C Tonhemelt A.V.C. F.C.