LAND,

S.E. Quarter of

N 12.

F RANGE 11. WEST.

Robt. Smith

Chas. B. Balentine. Del.

VILLE TO PRINCETON.

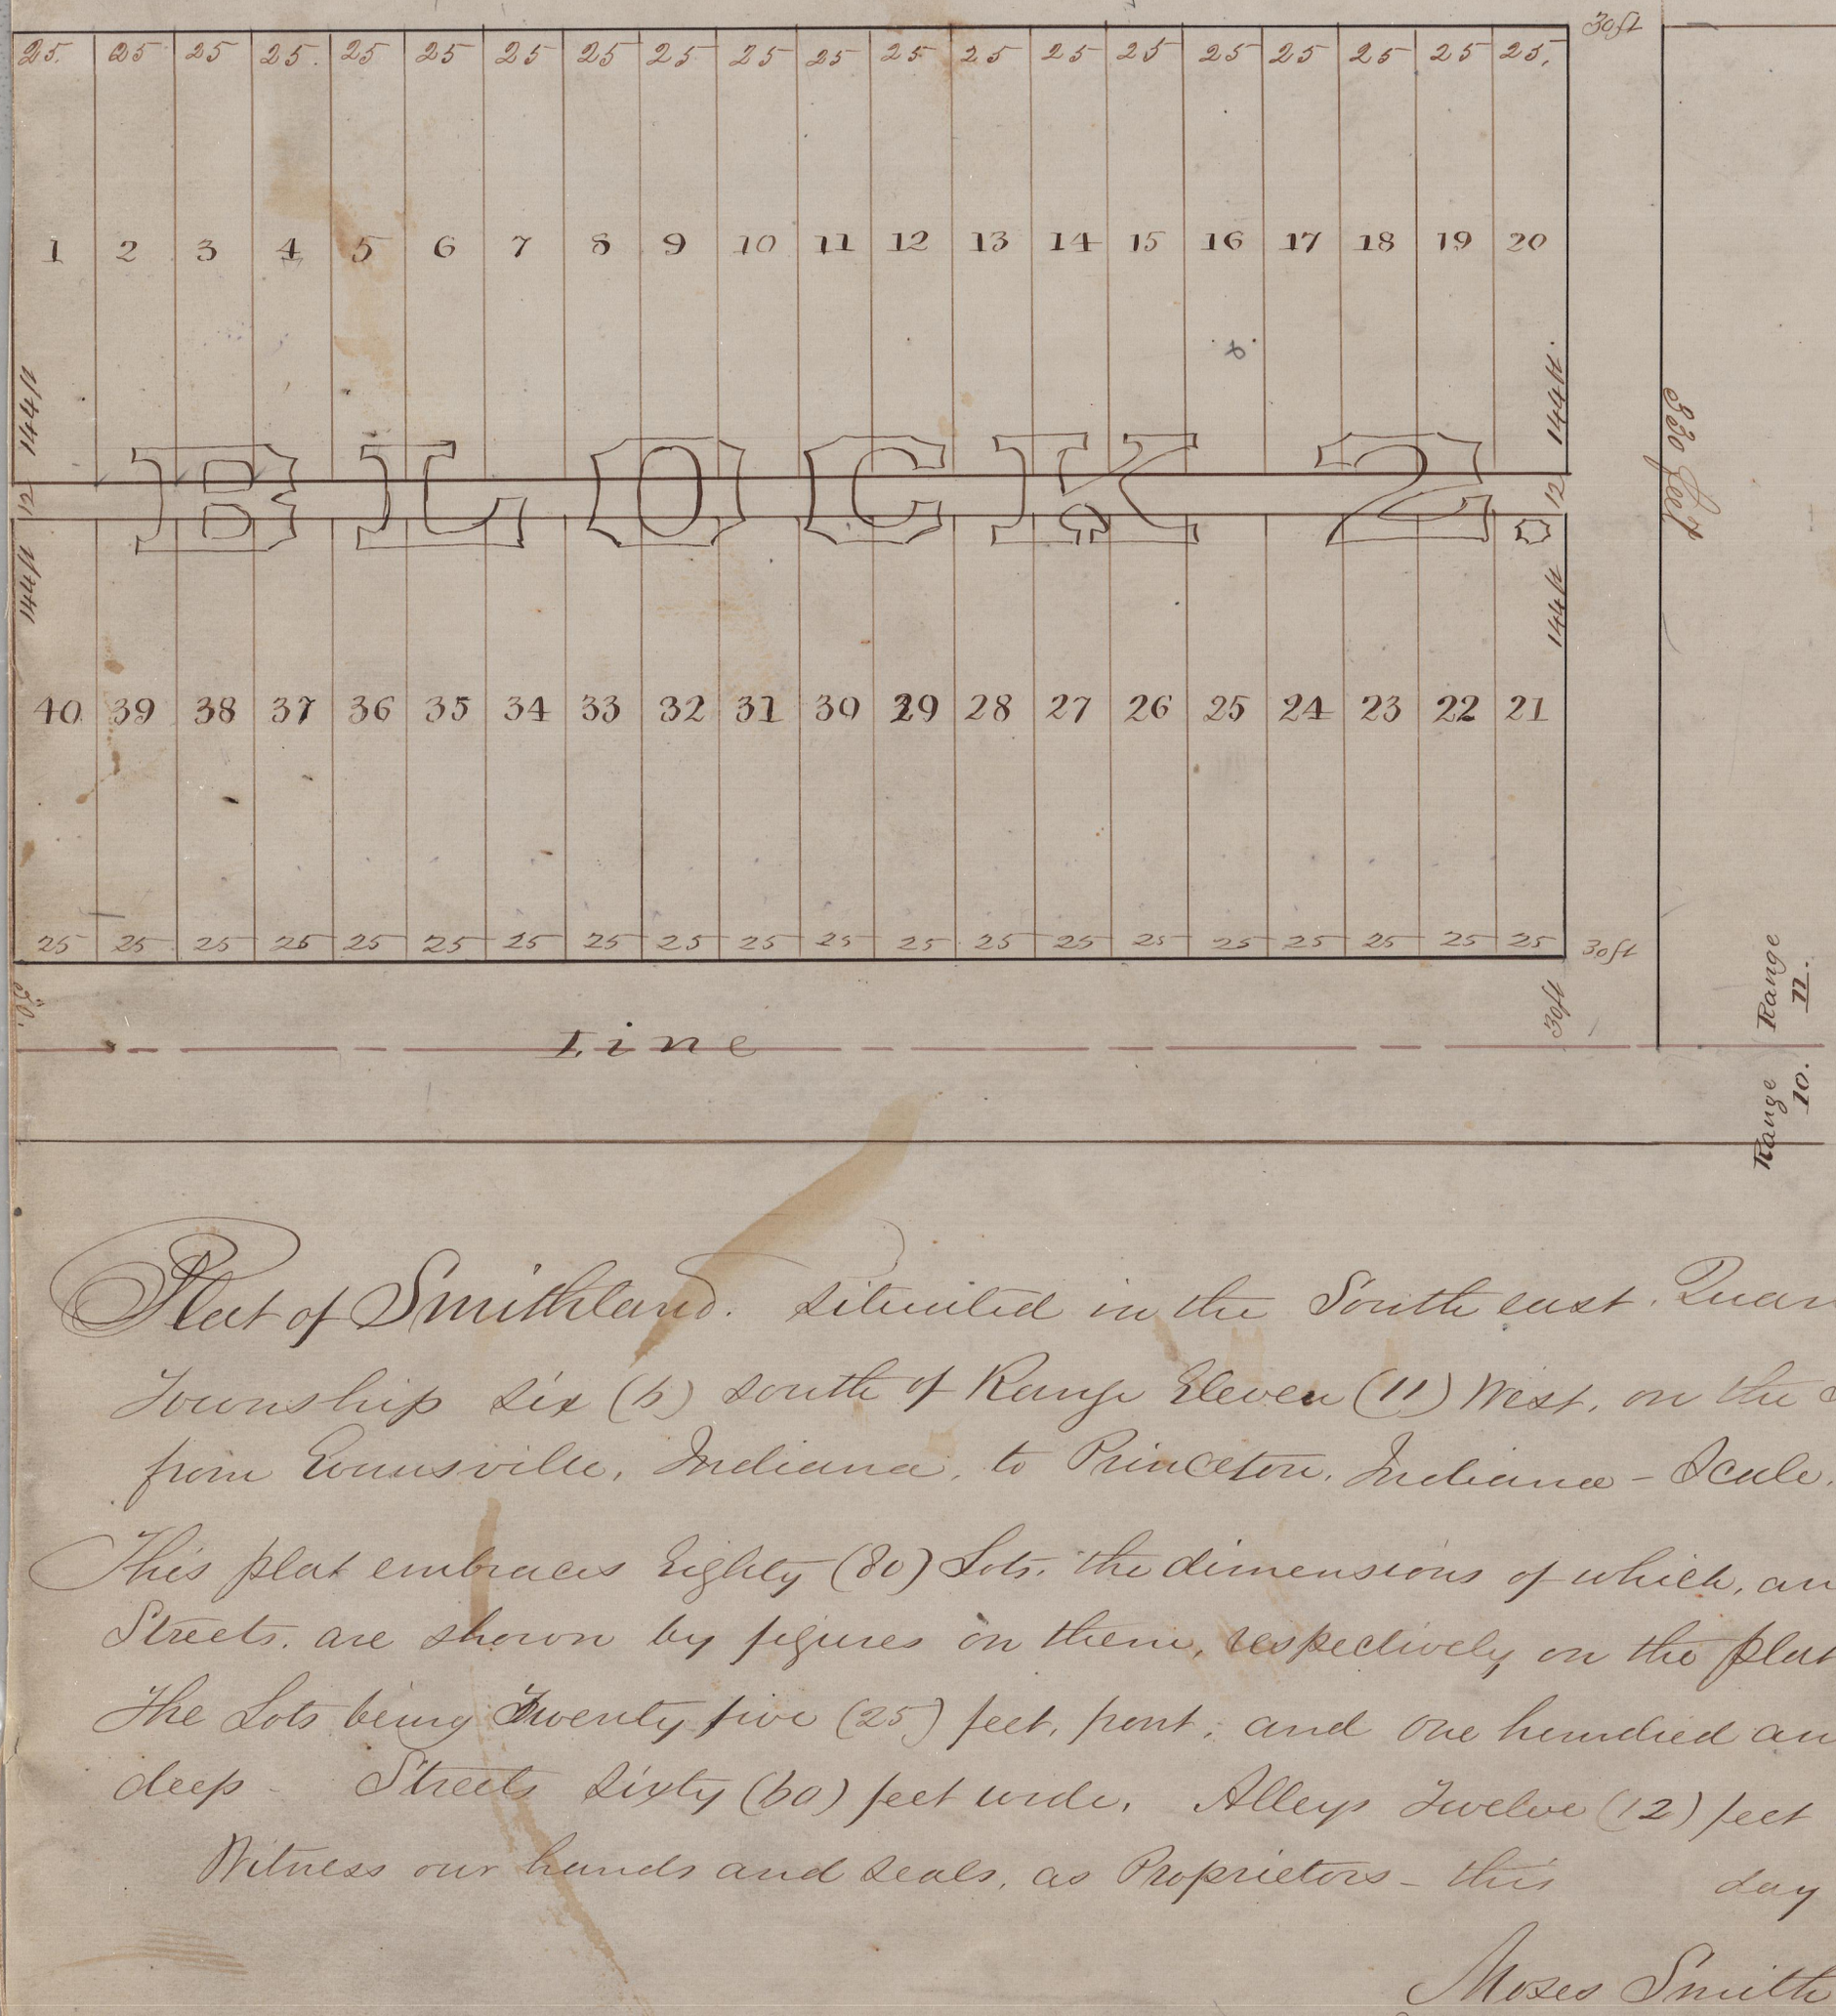

Plat of Smithland. Situated in the South east Quarter of Section Twelve (12) Township Six (6) South of Range Eleven (11) West, on the State Road, leading from Louisville, Indiana, to Princeton, Indiana - Scale. Sixty feet to the inch.

This plat embraces Eighty (80) Lots. the dimensions of which, and of the Alleys and Streets. are shown by figures on them, respectively, on the plat.

The Lots being Twenty five (25) feet, front, and One hundred and forty four (144) feet deep - Streets Sixty (60) feet wide, Alleys Twelve (12) feet wide

Witness our hands and Seals, as Proprietors - this day of A.D. 1869

Moses Smith {Seal}

Sarah Jane Smith. {Seal}

Proprietors

Recorded August 19, 1869.

C. Tomhemel R.H.C., Jr