
# SUB DIV
## BLOCK
## Elliott's Enl

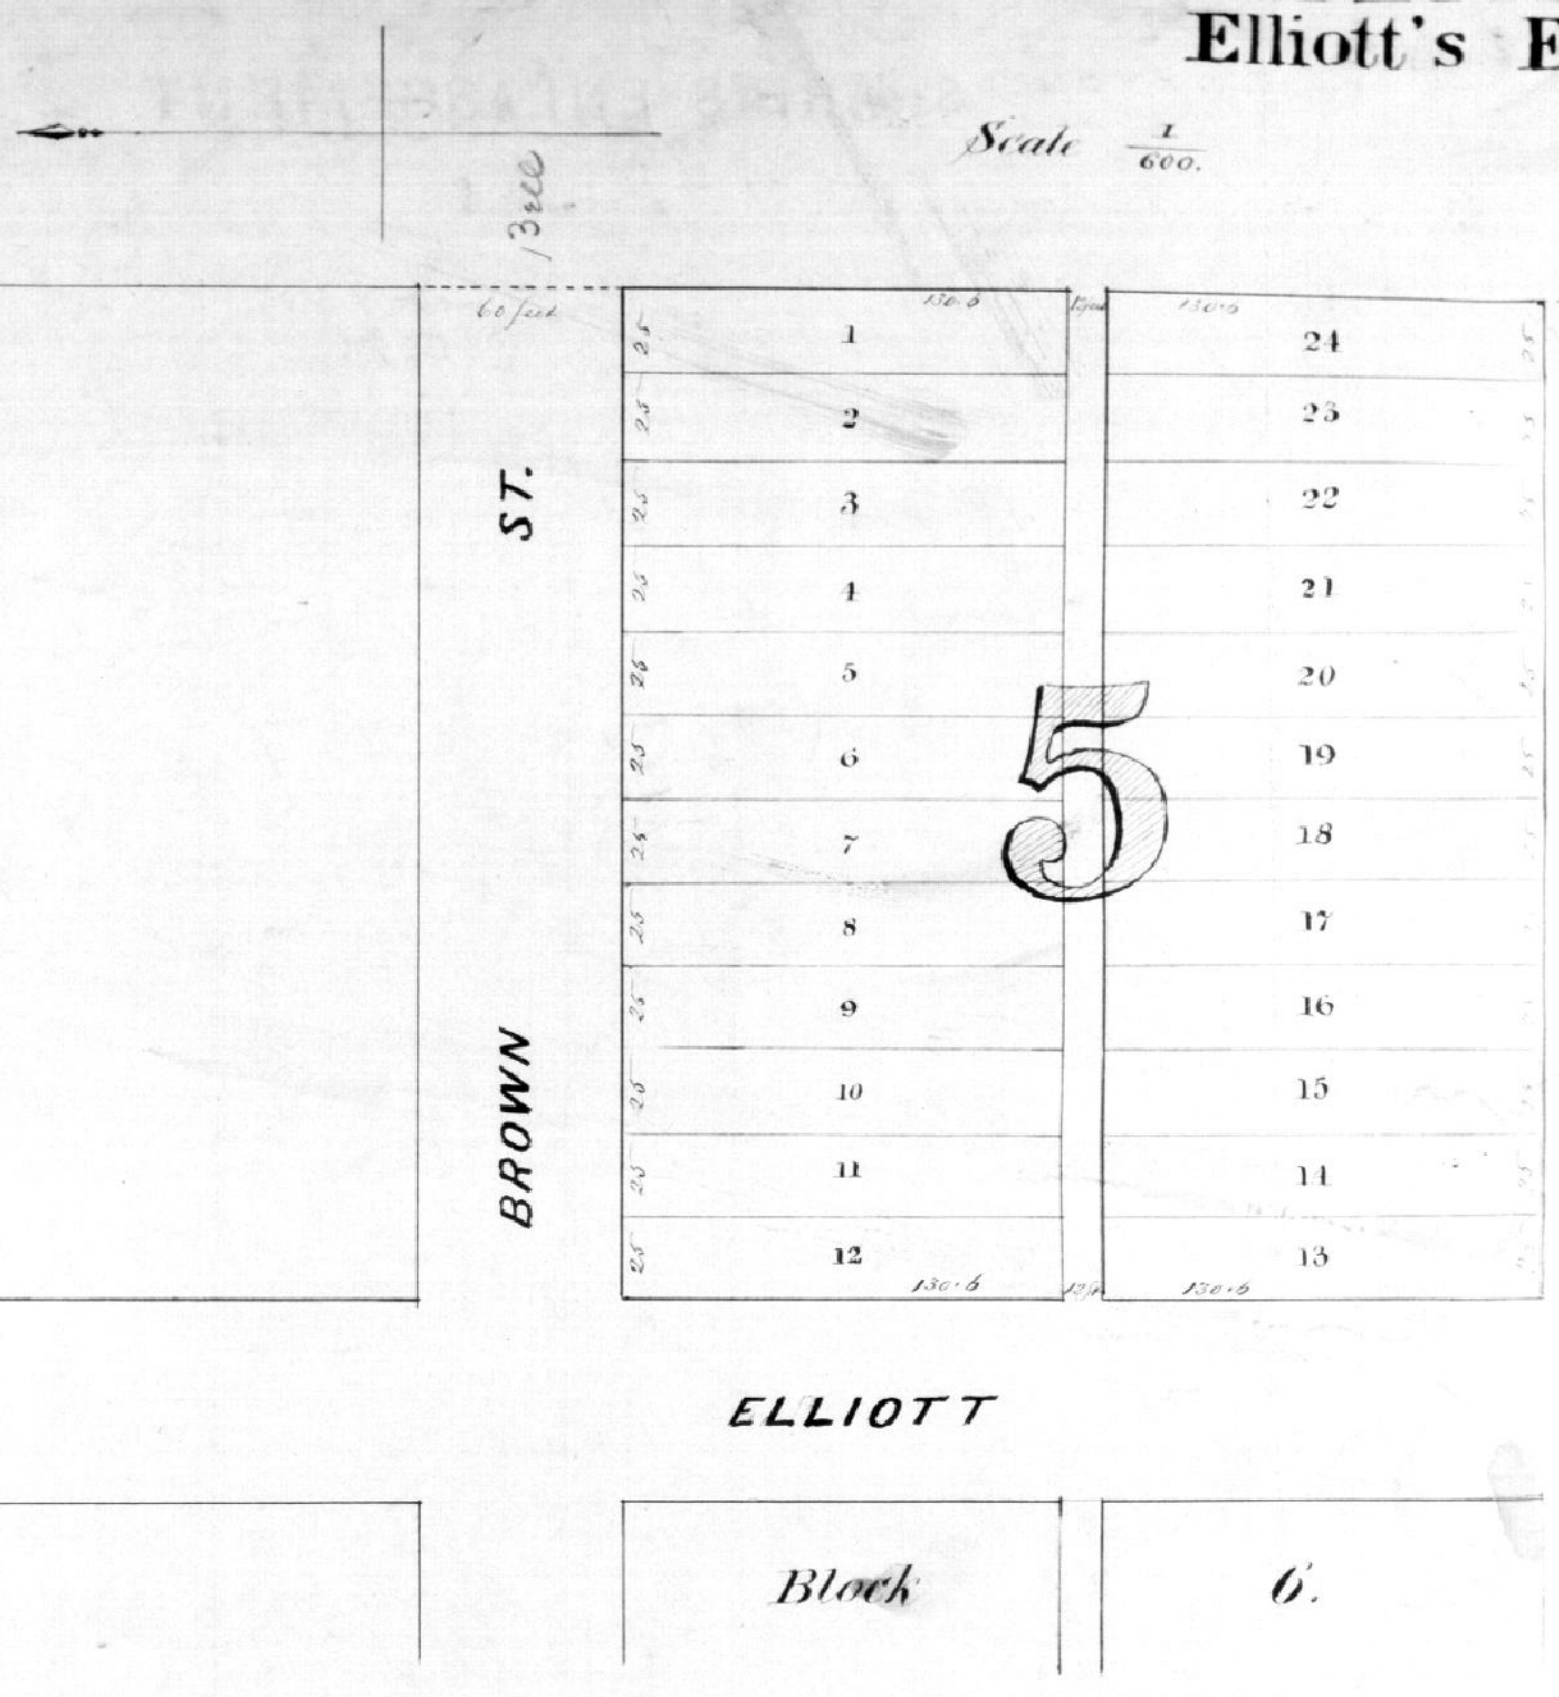


Explanation

Lots, Numbers 1. 2. 3. 4. 5. 6. 7. 8. 9. 10. 11. & 12. in Block, number 5. front on Brown Street, and are each 25 feet front and 130½ feet deep extending back to an Alley 12 feet wide. Lots, Numbers 13 to 24 inclusive front on Harrison Street and are each 25 feet front, and extend back to an Alley 12 feet wide. The same being 130 feet and 6 inches in depth.

Block Number 6.

Lot number 1. is 200 feet front on Elliott Street and extending back 300 feet the full depth of the Block. Lots numbers 2 to 13 inclusive front on Harrison Street, and each have a front of 25 feet, and extend back 125 feet to an Alley 12 feet wide in the rear of said Lots and running between said Lots 2 to 13 inclusive and Lot number One (1)

The Subdivision of said Blocks Nos 5 & 6 is made by the proprietor thereof this 24th day of September A.D. 1869

Joseph P. Elliott.