Description.

Commencing at the South west corner of Bray's Enlargement of the City of Evansville and running East 369 feet, to the South East bank of the Wabash and Erie Canal; thence North Eastwardly, along said Wabash and Erie Canal, 788 feet to the half Section line passing North and South through the Centre of Section 29, Township 6 South, Range 10 West in Vanderburgh County, Indiana, thence North, 300 feet along said half Section line, to the quarter quarter Section Corner on the line passing East and West through the North West Quarter of said Section 29; thence West on said Quarter quarter Section line 834 feet to the South East line of Chestnut Street as laid off and platted for the City of Evansville running thence South Westwardly along the side of Chestnut Street 958 feet, to the North East side of South West as laid off and platted in the Enlargements of said City; thence along said South East side of said South Street, 221 feet to the North West bank of the said Wabash and Erie Canal; thence South Westwardly along said bank of said Canal 175 feet to the half Section line passing East and West through the Centre of said Section 29. And from thence East, 669 feet along said half Section line to the place of beginning.

Jas D. Saunders
City Surveyor

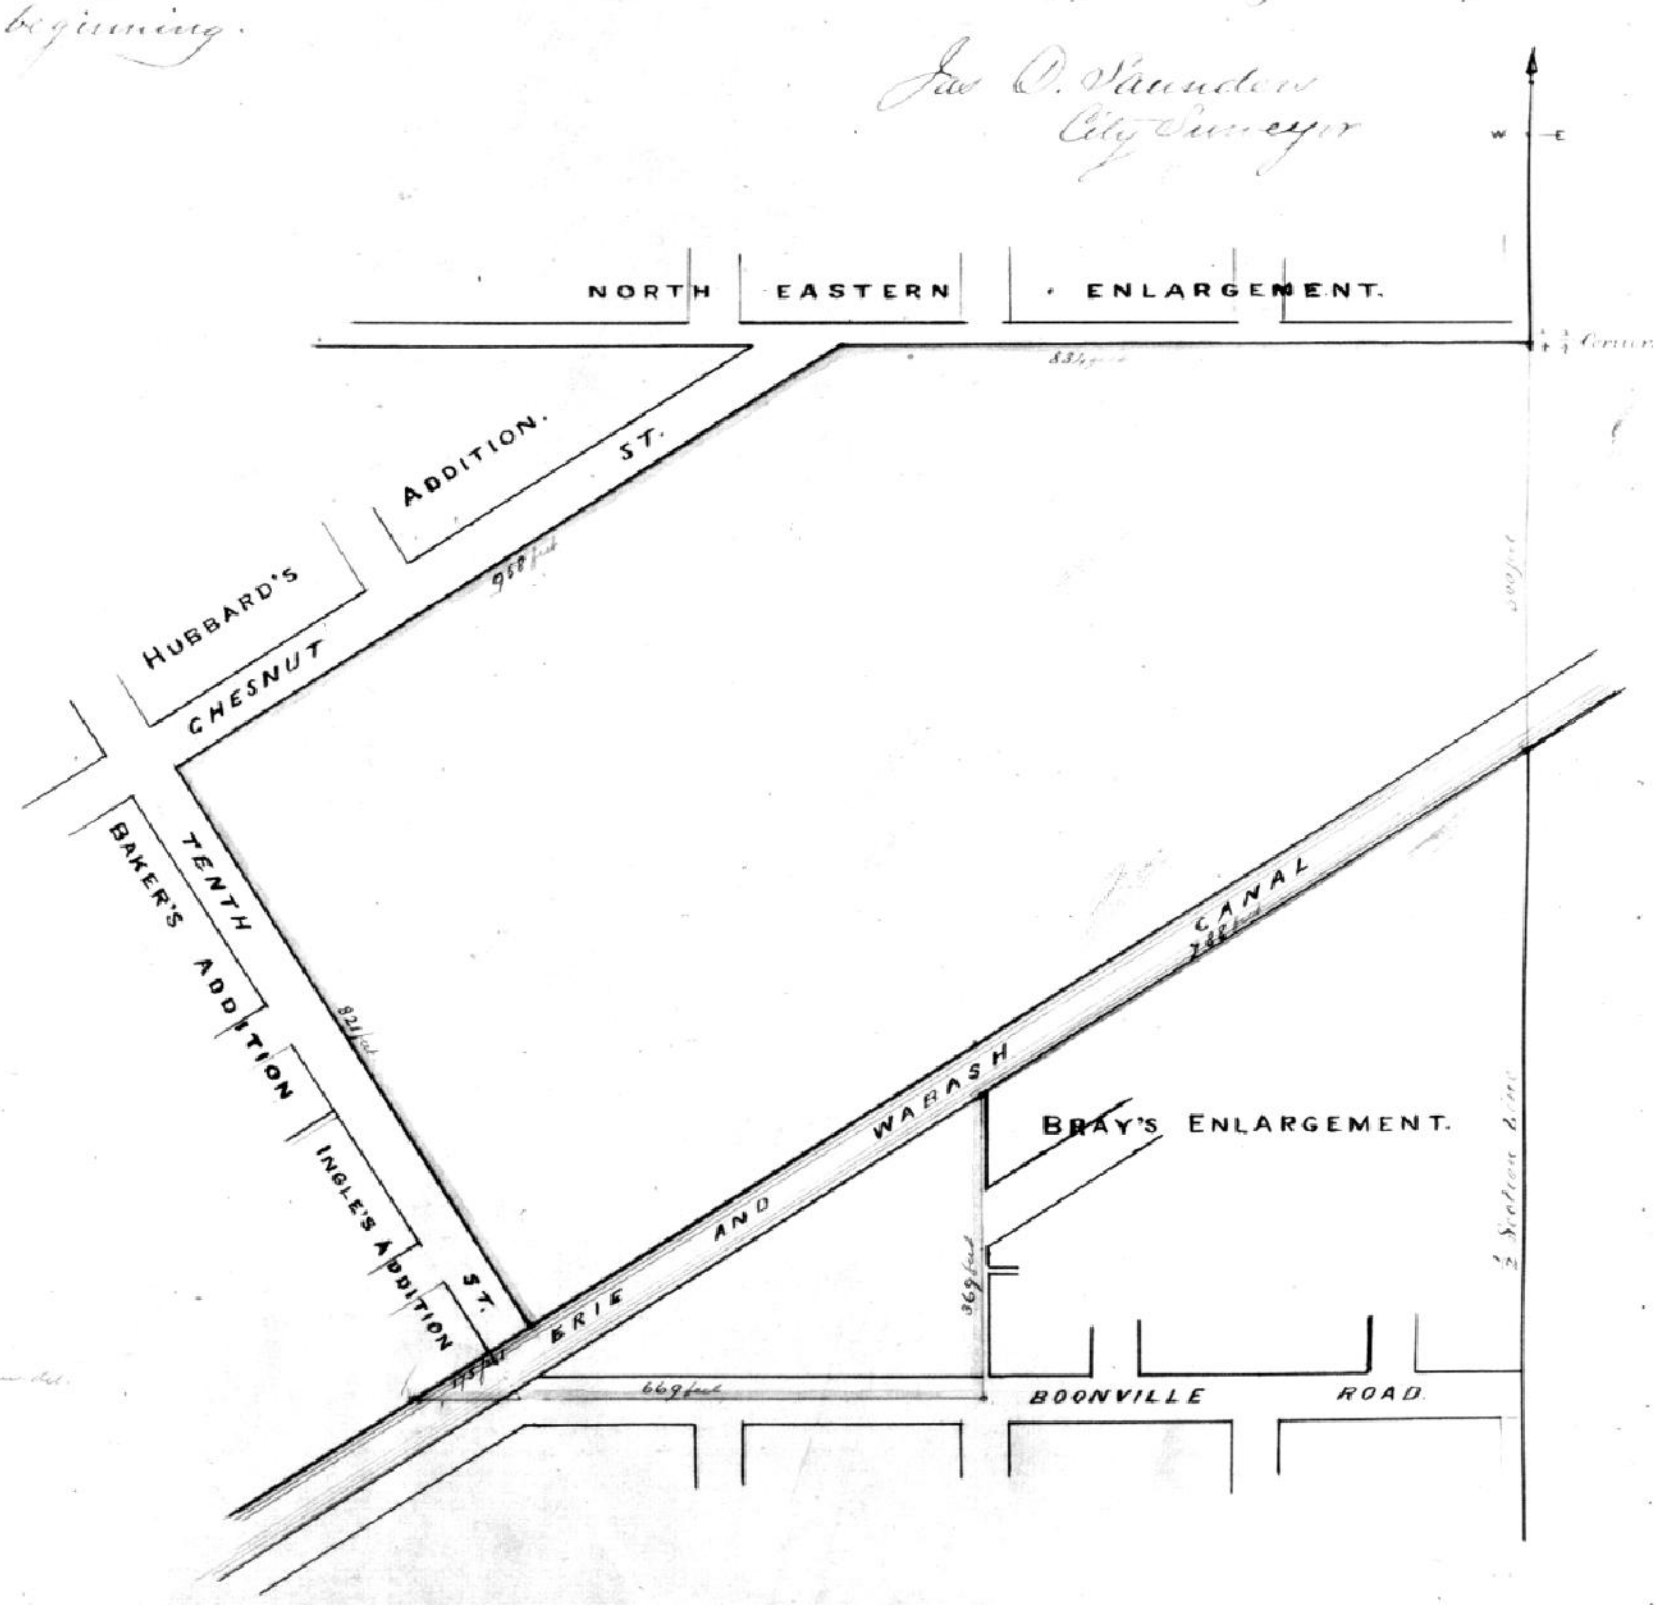

State of Indiana
Vanderburgh County
City of Evansville

On this 16th day of October, 1869. Jas. D. Saunders, City Surveyor of said City of Evansville personally appeared and being duly sworn to me, did upon oath say that the annexed Map or Plat accurately describes by miles and bounds the territory proposed to be attached to the City of Evansville

Witness my hand and the seal of the City of Evansville the 16th day of October 1869.

William H Hudson
Mayor

L. S.

Recorded January 31, 1870.