SUB-DIVISION
of
BLOCKS 9 AND 12.
upon the Plat of the Lands of the Heirs of
HORACE DUNHAM
deceased.

As the same is recorded at Page 747. of Order Book "L." of the Records of Vanderburgh Circuit Court. made by the undersigned Owner thereof June 15th 1870

Charles Mc Johnston.

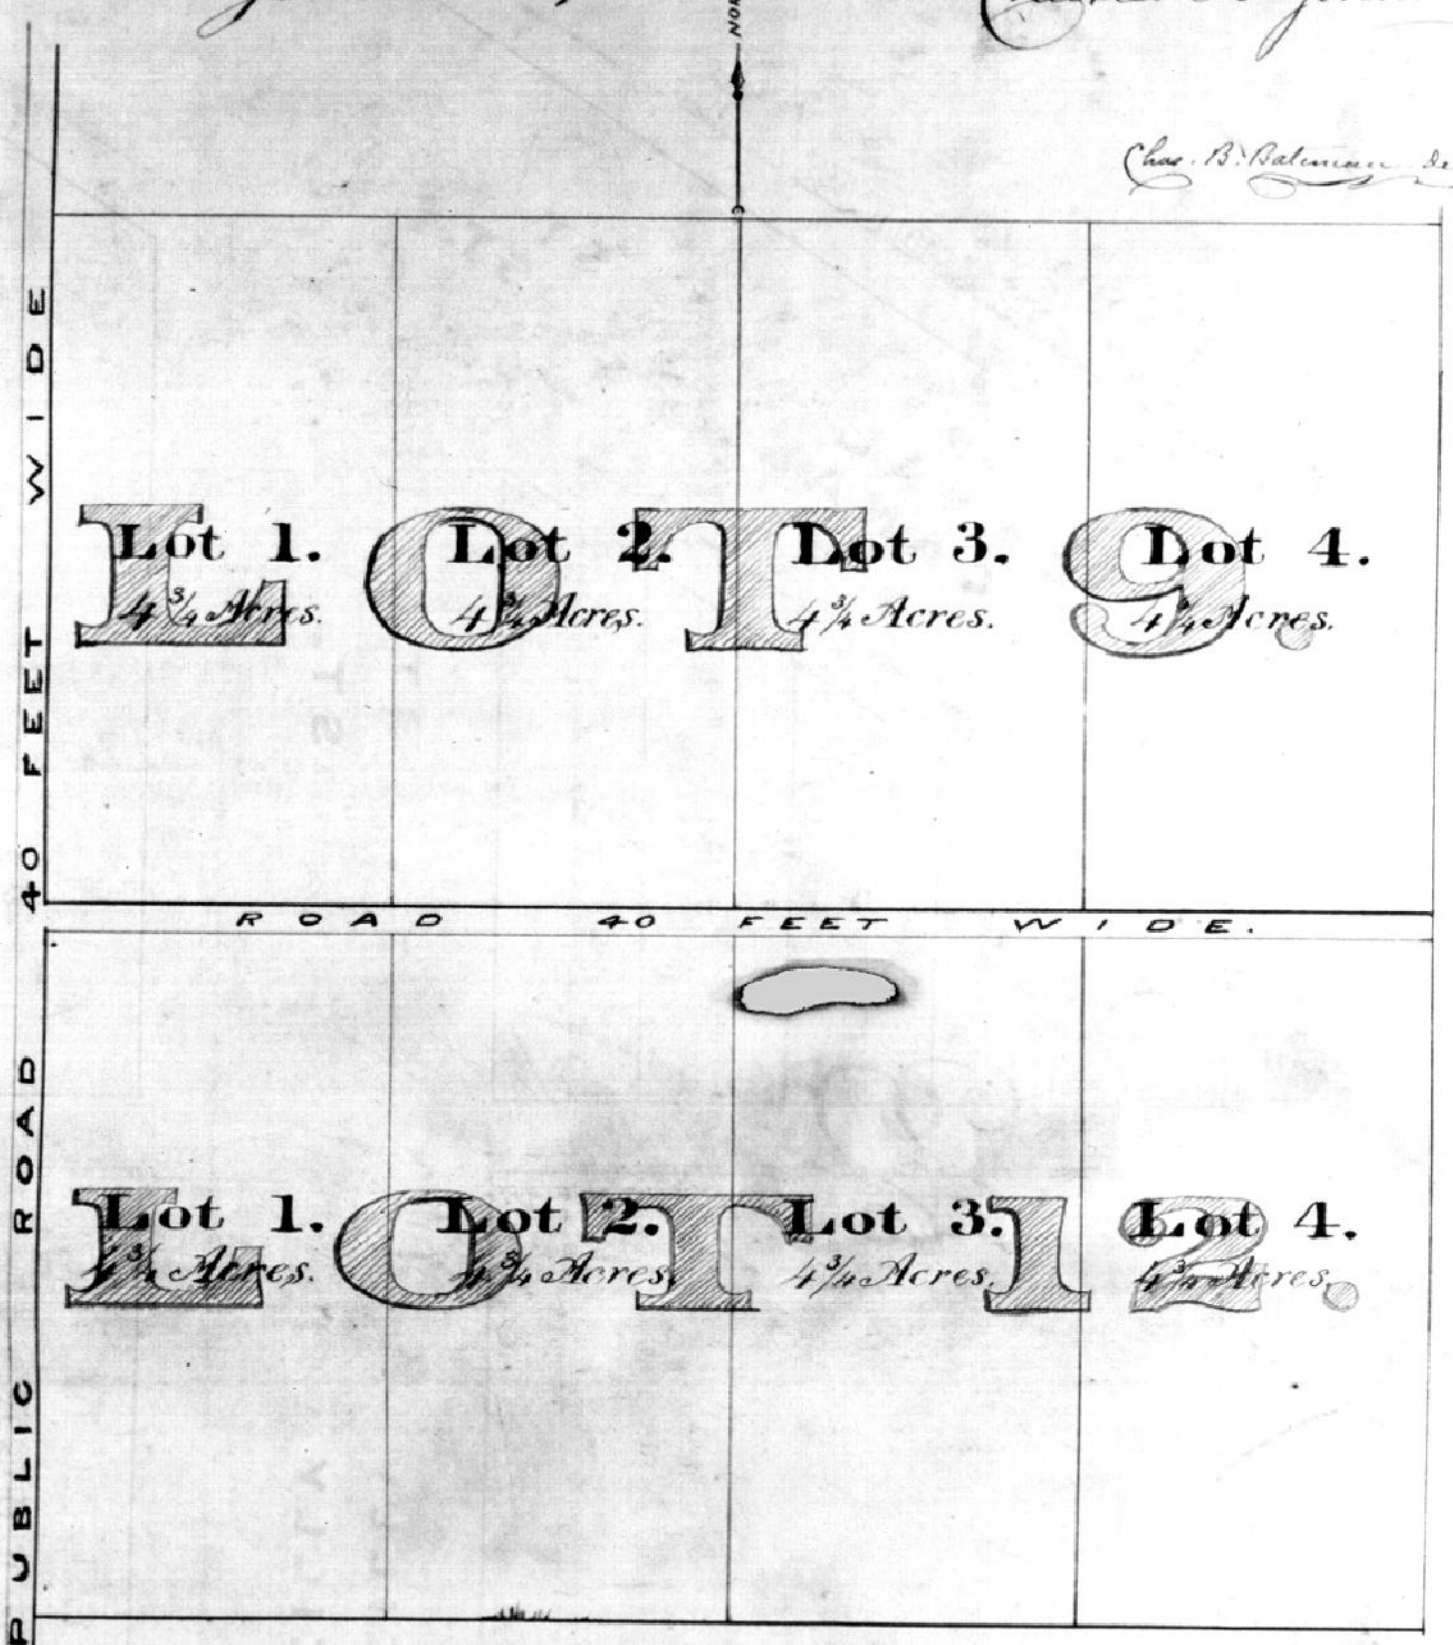

Note. The "Blocks" on the title of this Map are called "Lots" as each will appear on the Tax Duplicate in Vanderburgh County "L".

State of Indiana } S.S.
Vanderburg County }

Before me Caspar Tomhennelt, Recorder in and for said County personally appeared Chas. Mc Johnston, and acknowledged the execution of the annexed Plat

Given under my hand and Official Seal, this June 15th A.D. 1870.

L.S.

C. Tomhennelt R.V.C.

Recorded June 16. 1870

No. 9 Slt R