
Know all men by these presents that W. C. Langan of Philadelphia, Pennsylvania do hereby constitute and appoint M. R. Smiths of Evansville, Indiana my true Attorney for me and in my name to appear before the Recorder of Vanderburgh County, Indiana to execute and acknowledge the execution of the annexed Plat of the Subdivision of Block Forty One on the West side of Pigeon Creek in the City of Evansville, Indiana. Whatever my said Attorney shall do in the premises lawfully, I do hereby confirm the same as if I was personally present and did the same.

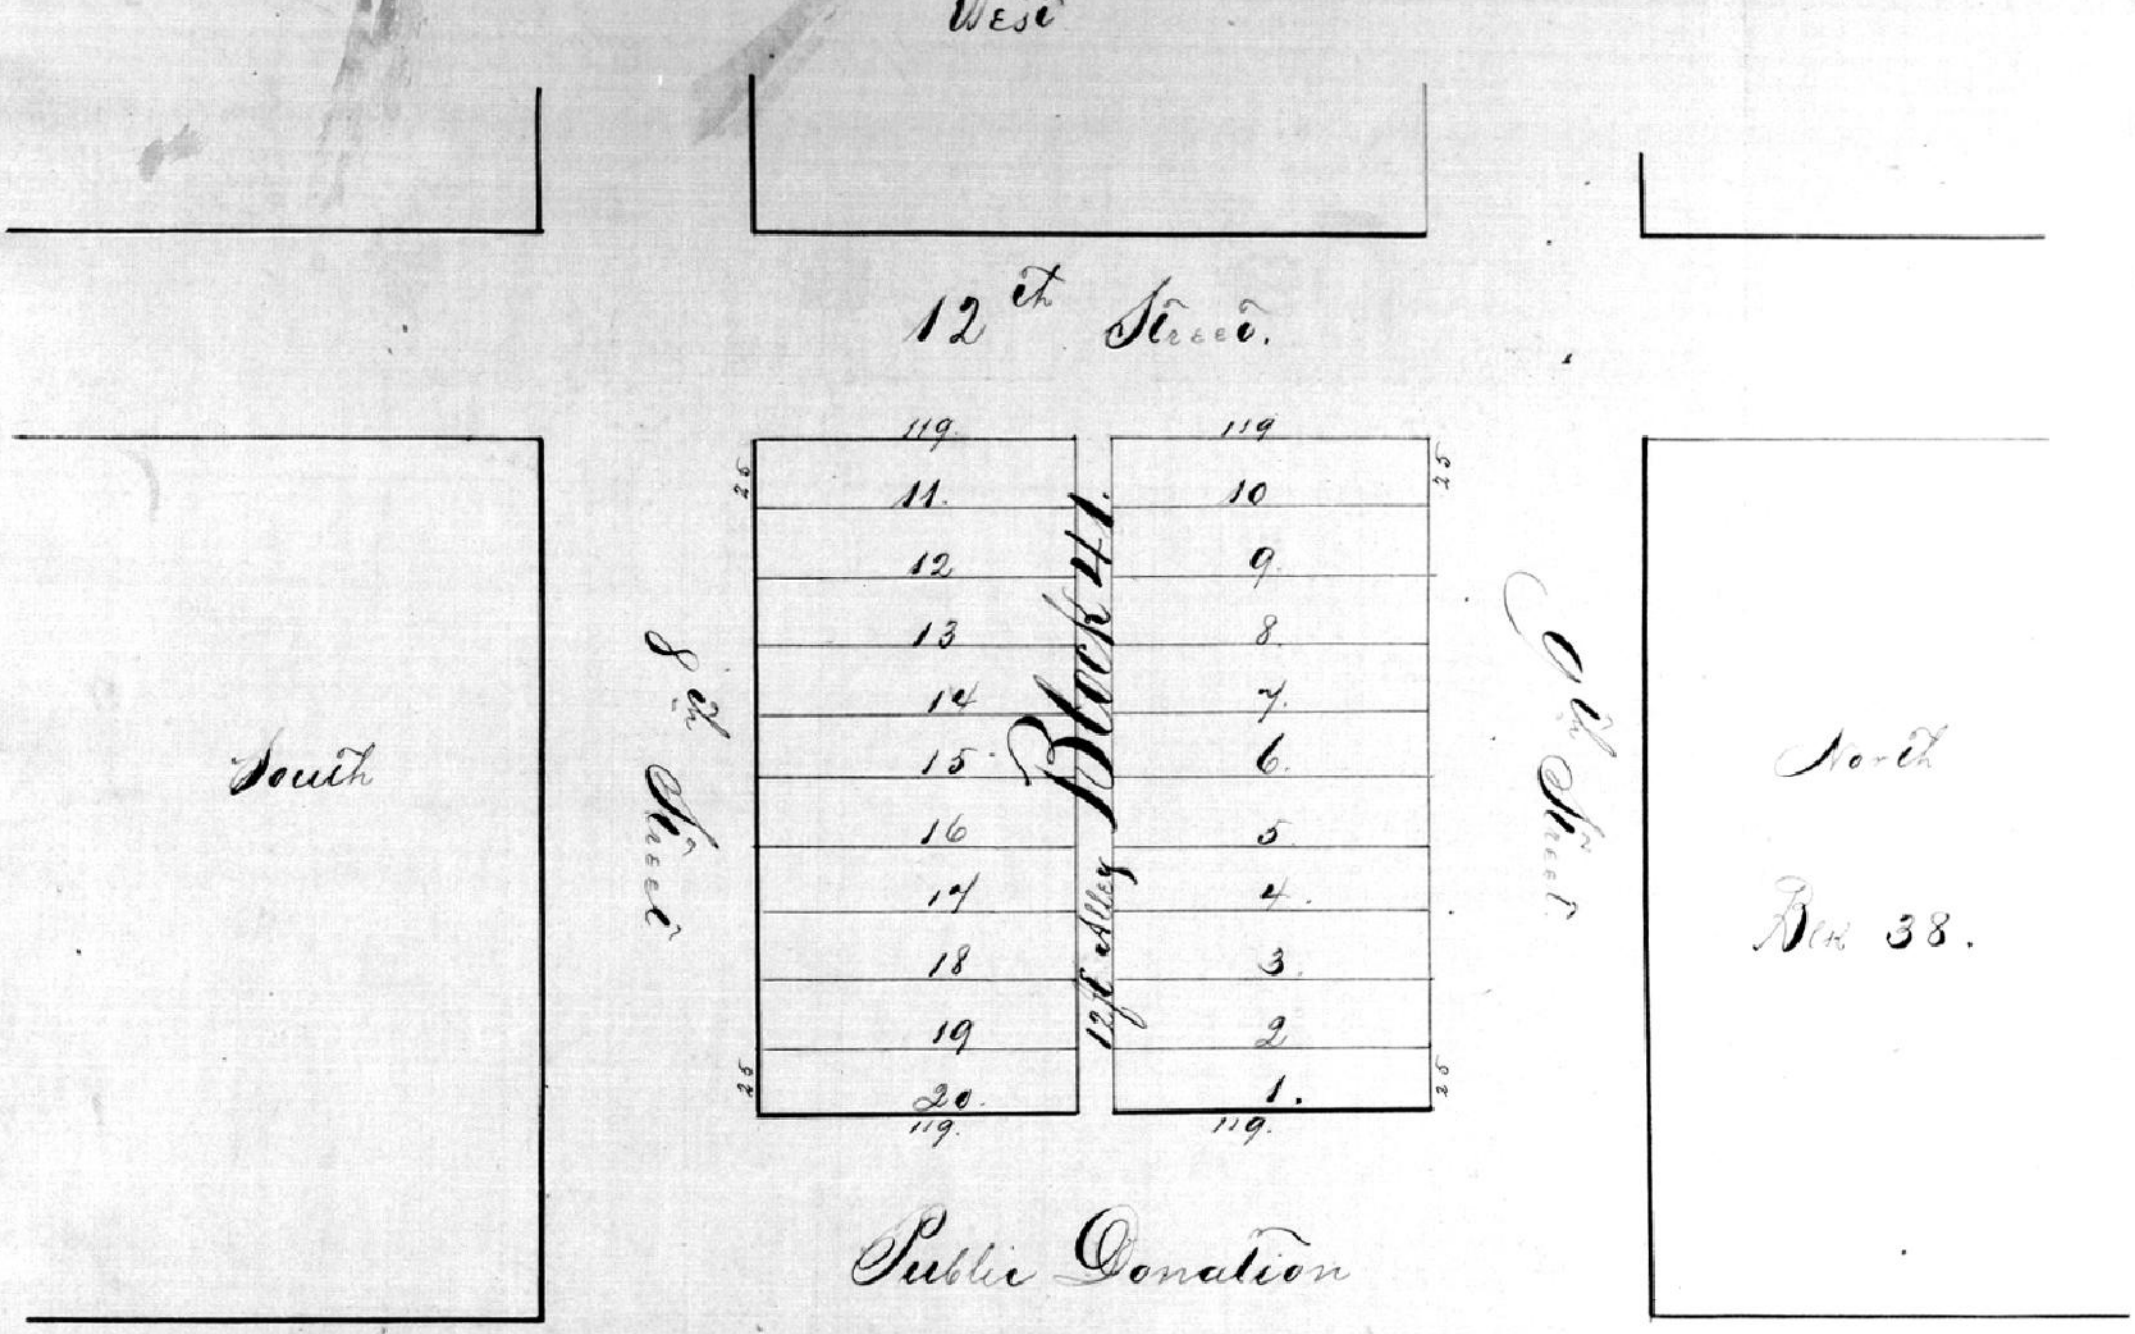

Said Block is subdivided into Twenty Lots all of which being Twenty Five feet in front and One Hundred & Nineteen feet in depth, the Alley is Twelve feet in width and runs East and West according to the foregoing Plat

In Witness whereof I have hereunto set my hand on this 29th day of April 1871.

Wm C Langan Seal
M. R. Smiths Atty in fact.

State of Pennsylvania, County of Philadelphia ss. Before me the undersigned a Notary Public in and for said County and State personally appeared the within and foregoing named W. C. Langan and acknowledged the execution of the annexed Power of Attorney and Plat

Witness my hand and Notarial Seal on this 29th day of April 1871. L.S. Edwin M. Dunn Notary Pub

State of Indiana, Vanderburgh County ss. Before me the undersigned Recorder of Vanderburgh County the above named M. R. Smiths Atty in fact for Wm C Langan acknowledged the execution of the foregoing Plat. L.S. Witness my hand and Official Seal at Evansville this 5th day of May 1871.

C. Sommerell R.V.C.
for C. A. Webster R.R.

Recorded May 5th 1871 Sommerell R.V.C.