PLOT

showing the sub-division of

BLOCKS Nº 1 and 2.

of

Sharp's Enlargement.

The dimensions and numbers of the Lots are shown by the figures on the Plot as laid out by the Proprietors thereof

This 17th day of May. A. D. 1871

Emily Sharpe

Edgar Sharpe

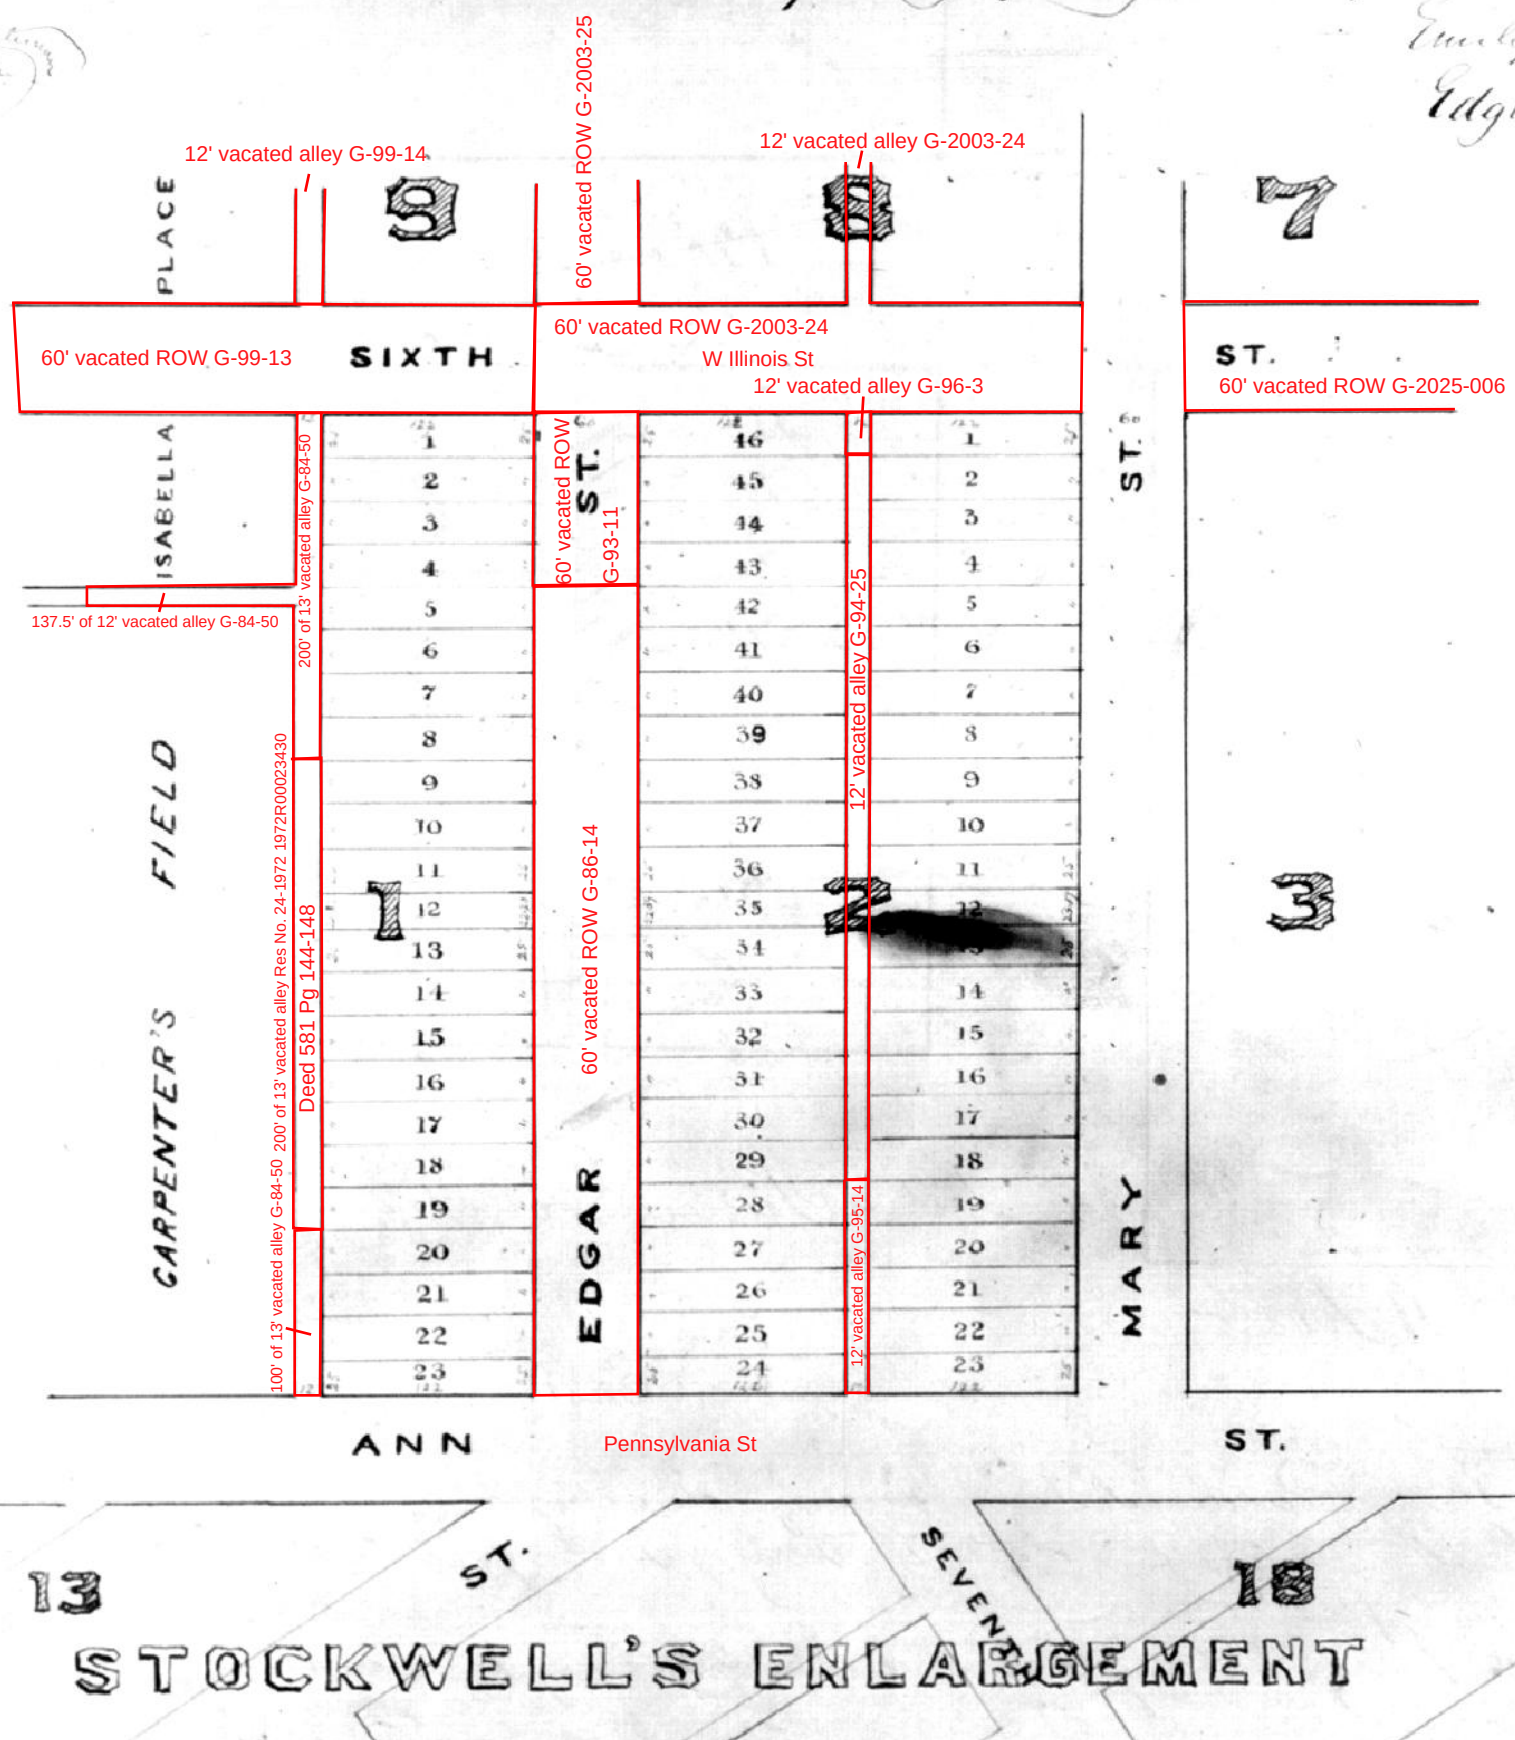

State of Indiana } S.S.
Vanderburgh County }

Before me, C Tonhenelt. Recorder in and for said County this 17th day of May 1871. personally appeared Emily Sharp and Edgar Sharp and acknowledged the execution of the annexed Plat

Witness my hand and Official Seal C Tonhenelt

Recorded June 3rd 1871
C. Tonhenelt R.V.C. by [illegible] L.S.

Deeds

For easement Applying to ~~Lot~~ Pt Edgar St.
See Deed Drawer 8 card 887

For easement Applying to Lot
See Deed Drawer 8 card 7063