Map of Alley


Proposed to be opened through Lot No 9. *in Chandler & Allis' Add n*

OR

Plat of certain Blocks of Ground situate in Chandler and Allis' Addition to the City of Evansville made by William Heilman. dedicating for the purpose of a public Alley. Fifteen (15) feet in width by Two hundred and five (205) feet in length of the north side of Block number nine (No 9). said Alley adjoining Block number eight (No 8) in said Addition

William Heilman

Jany 4th 1872.

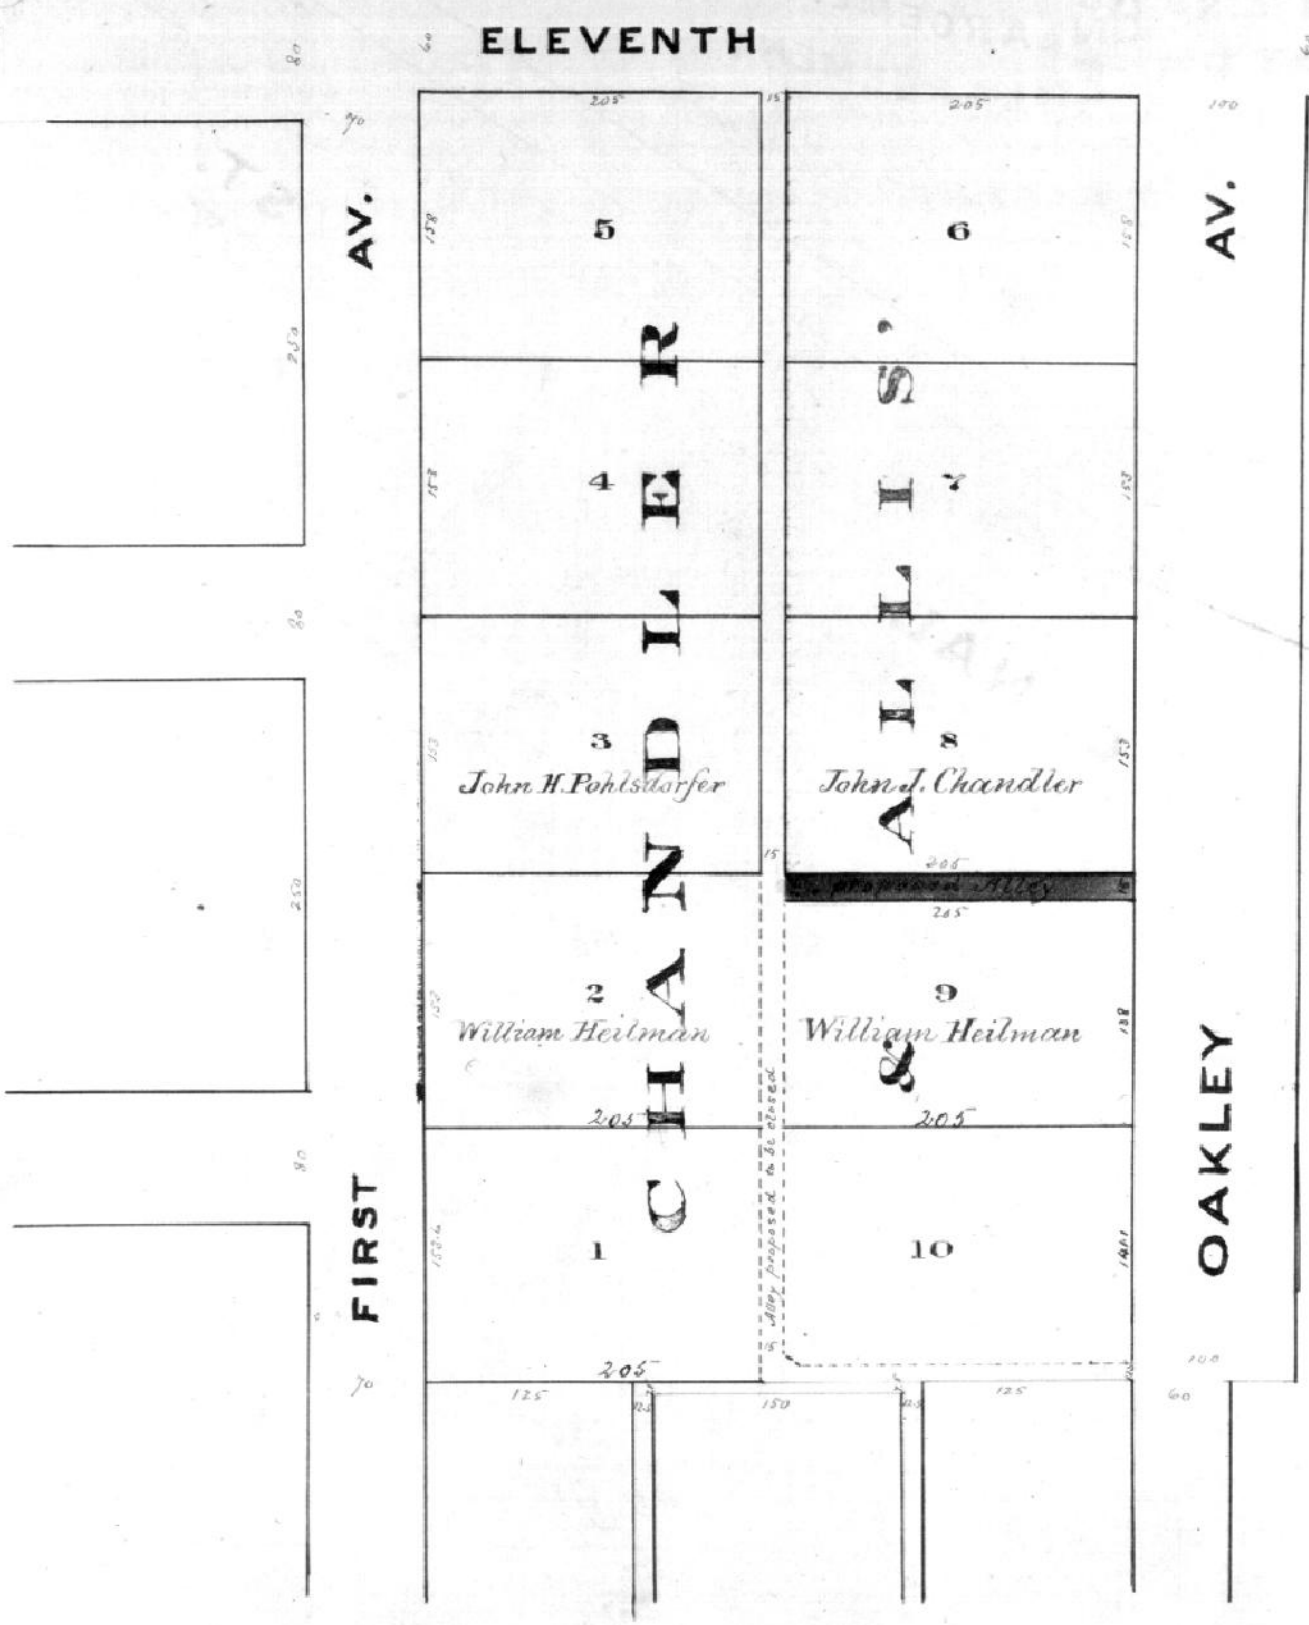

State of Indiana
Vanderburgh County } S.S.

Before me C. Tomhemelt Recorder in and for said County this 4th day of January. 1872. the above named William Heilman acknowledged the execution of the annexed Plat. Witness my hand and official Seal

C. Tomhemelt R.V.C.

Recorded January 8th 1872

C. Tomhemelt R.V.C.