Babcock and Schraeder's SUB-DIVISION.


of Lots 17, 18 and 19 in

EWING'S ADDITION TO THE

CITY OF EVANSVILLE.

As laid out by the Owners thereof, this Sixth day of June. A.D. 1872.

Catherine Schraeder (Seal)
A. E. Schraeder (Seal)
Isabella Babcock (Seal)
C. S. Babcock (Seal)

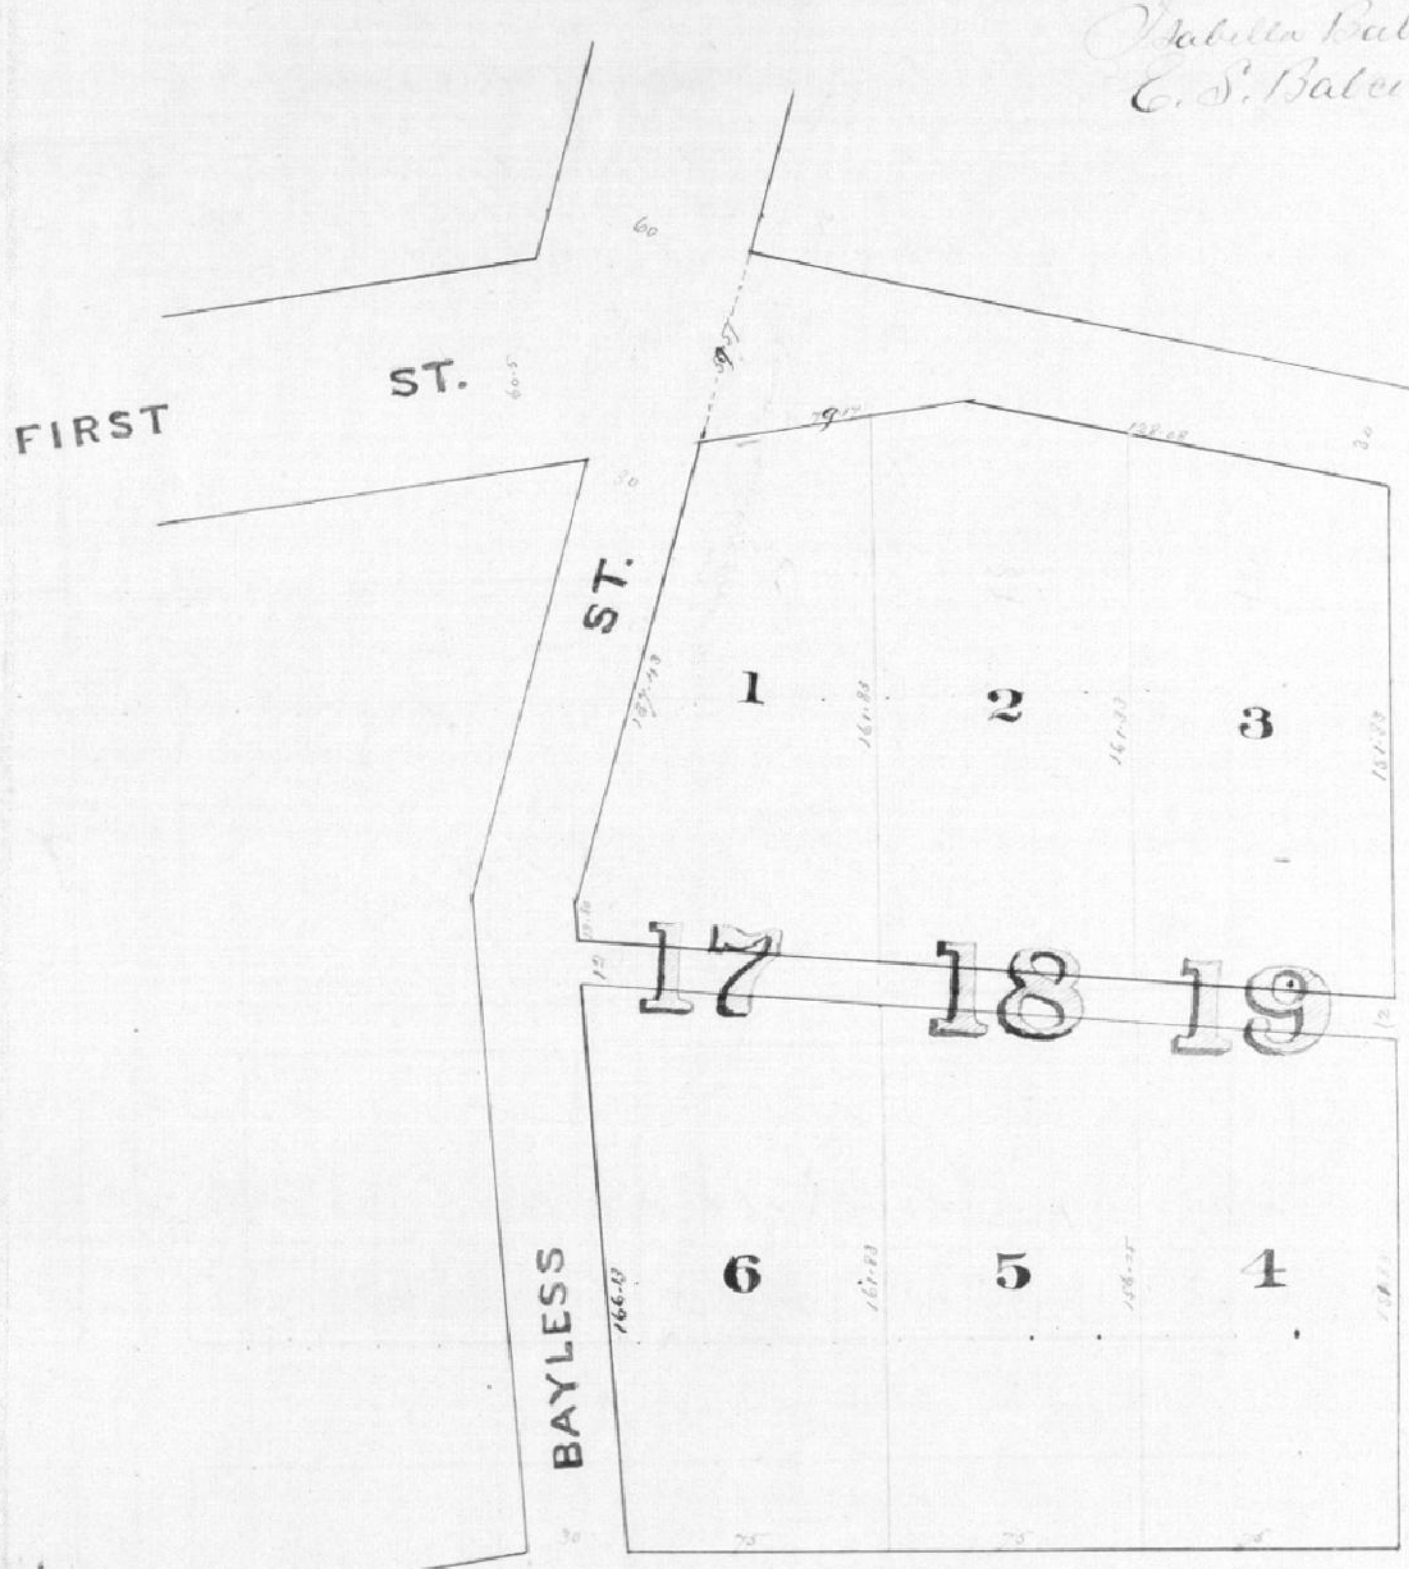

State of Indiana } S.S.
Vanderburgh County }

Before me C. Tourhumelt, Recorder in and for said County personally appeared Catherine Schraeder, A. E. Schraeder, Isabella Babcock and C. S. Babcock jr. and acknowledged the execution of the annexed Plat. Witness my hand and Official Seal, this October 10th 1872

L.S

C. Tourhumelt. R.C.C.

Recorded October 10th 1872
C. Tourhumelt R.C.C.