Subdivision N½ Block 53. Lamasco.

Eighth Street.

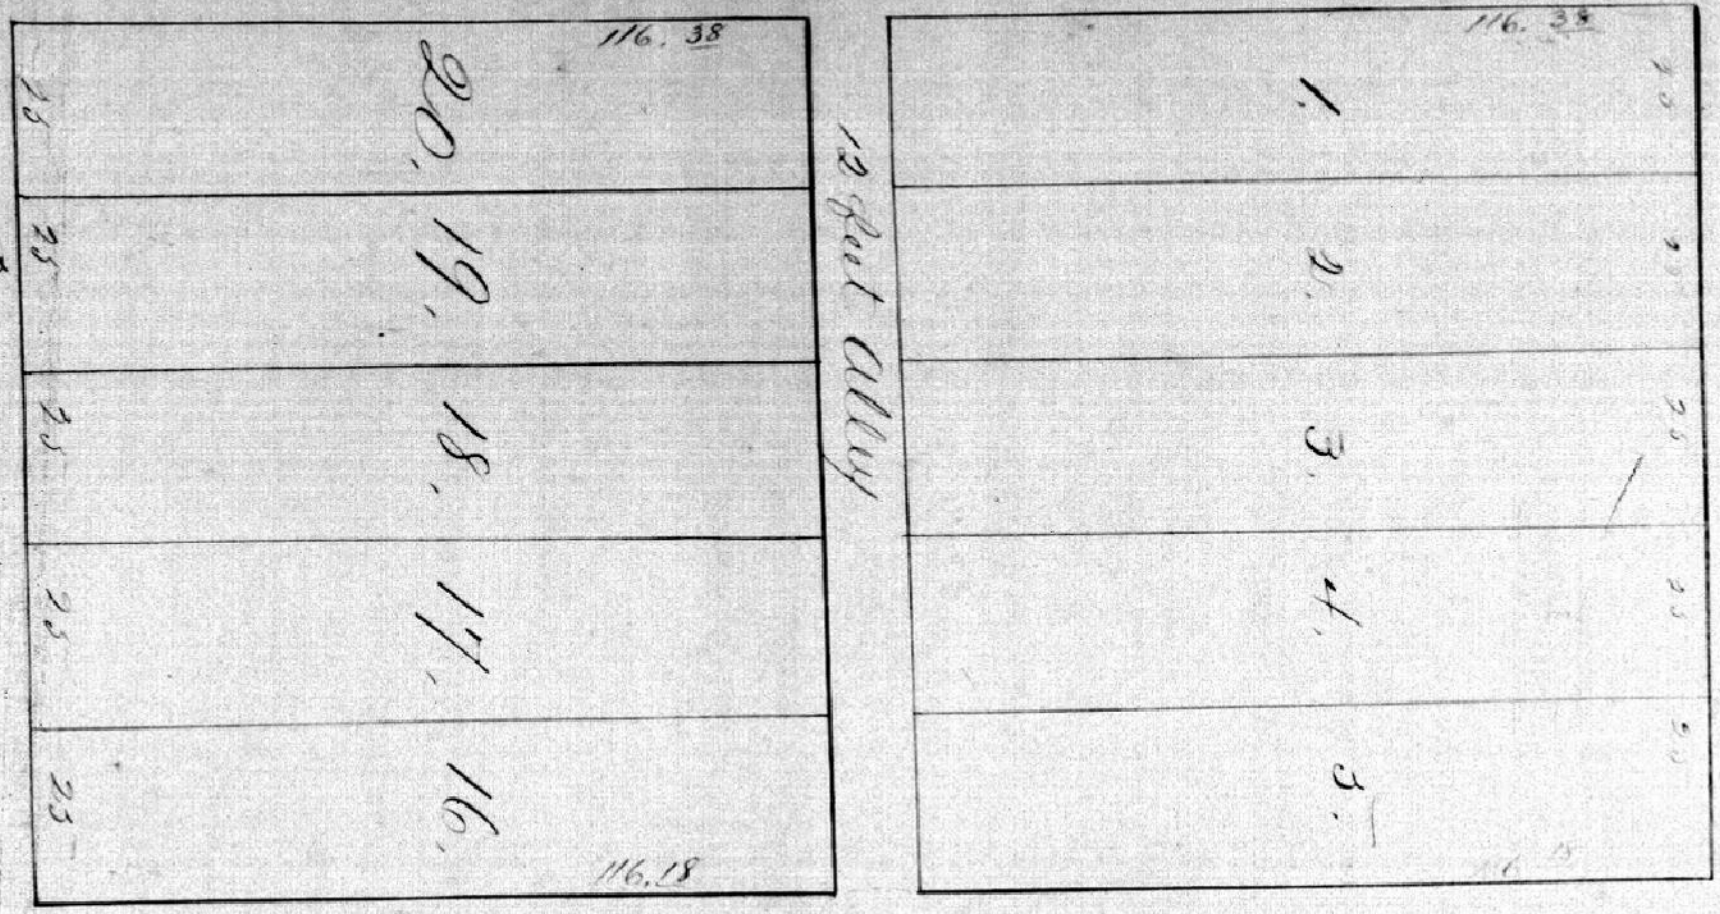

Plan of Subdivision of North half of Block number Eight Hundred and fifty three in that part of the City of Evansville known and Platted as Lamasco City, in Vanderburgh County, State of Indiana. The Lots being numbered 1.2.3.4.5.16.17.18.19 & 20. and being each twenty five by One hundred and seventeen feet, said Alley being 12 feet wide.

June 1873.

Solomon Ranger

Witness, Fred Von Reper

State of New York }
New York County } Ss.

Before me Edwin F Corey Jr. Commissioner for the State of Indiana, residing in County and State aforesaid, personally came the above named Solomon Ranger and acknowledged the execution of the above Subdivision of the N½ of Block 53 Lamasco, now part of the City of Evansville in the County of Vanderburgh State of Indiana. Witness my hand and official seal this 18th day of July 1873

Edwin F. Corey Jr.

L.S.

Commissioner for the State of Indiana in New

Recorded July 19th 1873
Jo. J. Lawson R.V.C. Ecd