Description of land represented by the Plat below by meets and bounds
Beginning at a point 40 feet South from the South line of Block number three
in Goodsells Enlargement to the City of Evansville. and 217⅓ feet East from
the East line (produced Southward) of Fractional Section Thirty (30) Township
Six (6) South of Range 10 West, thence South 28 degrees East 93⅓ feet, thence North
62 degrees East 408 feet, thence North 28 degrees West 731⅓ feet, and from thence
West 460⅔ feet to the place of beginning. Said tract is situate in Vanderburgh Co.
and is a part of the North West quarter of Section Thirty two (32) Township
and Range aforesaid.


State of Indiana }
Vanderburgh County } Ss:
City of Evansville }

James D Saunders being sworn says that the
within is a true Map or Plat of the above described territory

James D Saunders
City Surveyor.

Subscribed and Sworn to this 30th day
of July 1872 before me

Chas H Butterfield. Mayor

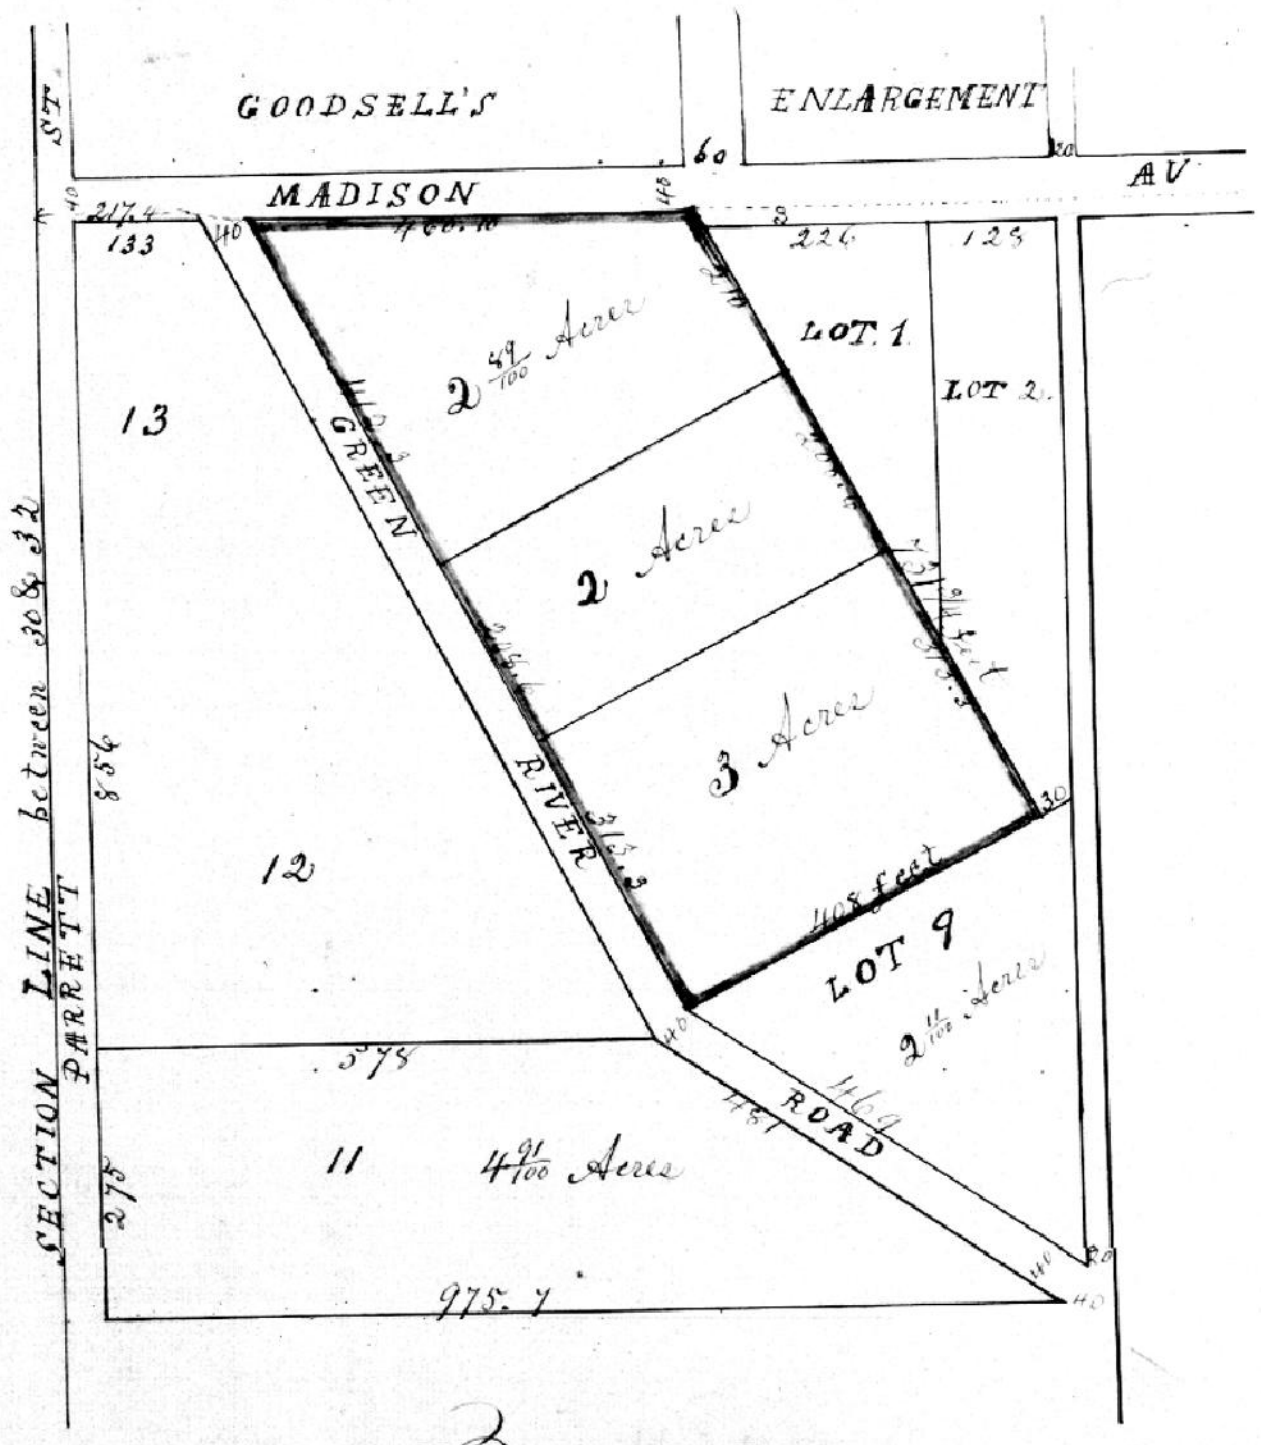

Recorded August 19th 1873.
S D Saunders R.D.C. Evl