Description of land represented by Plat below by meter and bounds.

Beginning at the North West corner of the intersection of Ninth Street with Seventh Avenue Lamasco (which place of beginning is the South East corner of Block number One Hundred and Sixty four (164) Lamasco) thence North by the West line of Seventh Avenue 786½ feet to the South side of Spring Street; thence West by the South Side of Spring Street to the East side of Pigeon Creek 1270 feet; thence Southwardly by the East Side of Pigeon Creek to the North Side of Ninth Street and from thence East to the North side of Ninth Street 1050 feet to the place of beginning. And is situated entirely in and is a part of the South East quarter of Section Twenty Four (24) Township Six (6) South of Range Eleven (11) West.

State of Indiana }
Vanderburgh County } ss:
City of Evansville }

James D Saunders being sworn says that the within is a true Map or Plat of the above described territory.

Jas D Saunders
City Surveyor

Subscribed and sworn to this 29th day of July 1872 before me

C C Butterfield
Mayor

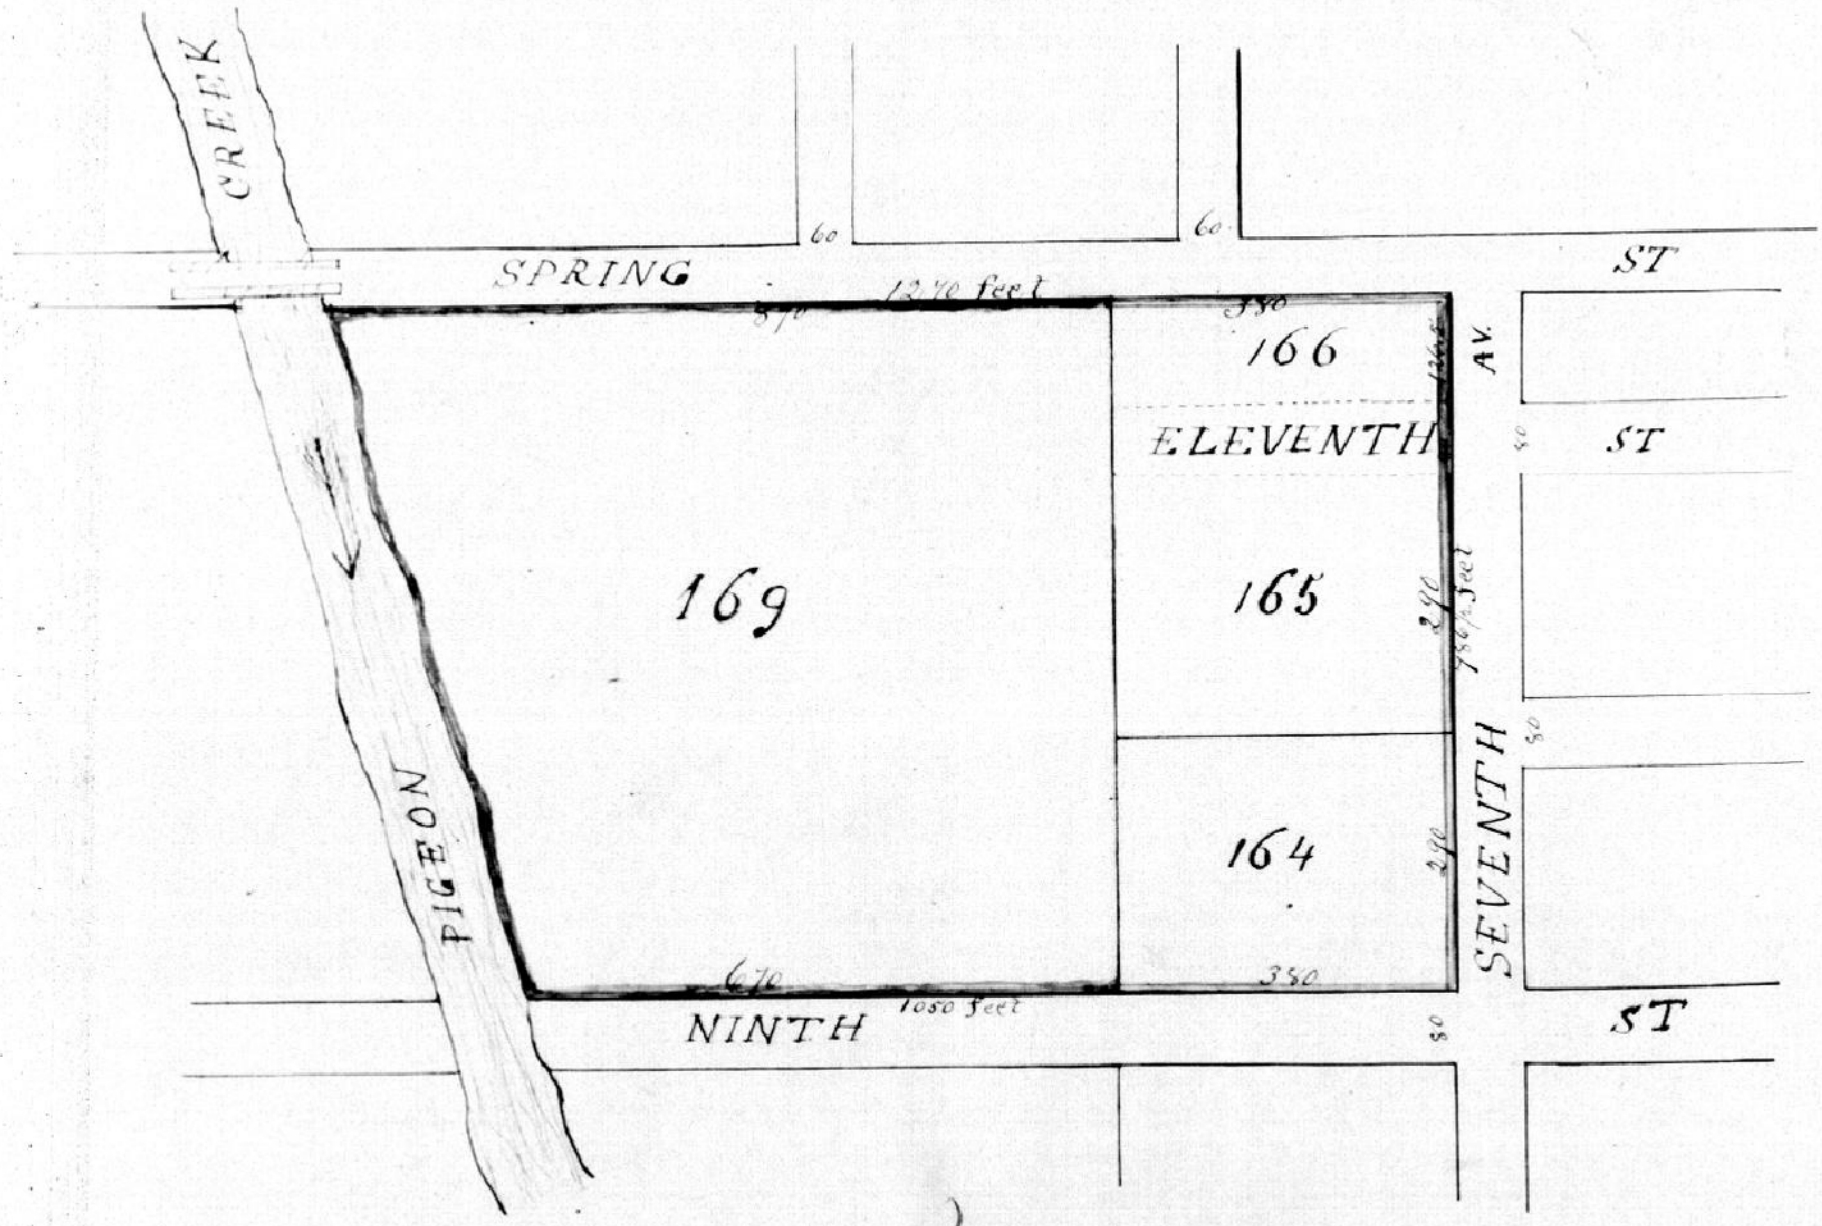

Recorded August 19th 1873.
S B Lawson R.D.C. Ex