
Smith's Enlargement.

Being the East half of R. M. Evans Out Lot № 5 as Subdivided in the Partition of the Estate of Thomas R. Smith, deceased, which is thus described. Beginning at the North East Corner of said Out Lot. And running thence South by the North Eastern Enlargement of Evansville 660 feet to the middle of William Street as the same is laid out through said North Eastern Enlargement; thence West along the middle of said William Street extended 330 feet to Dixons Addition to Evansville; thence North by said Dixons Addition 660 feet to the North line of said Out Lot, And from thence East along said North line 330 feet to the place of beginning.

Longworth.

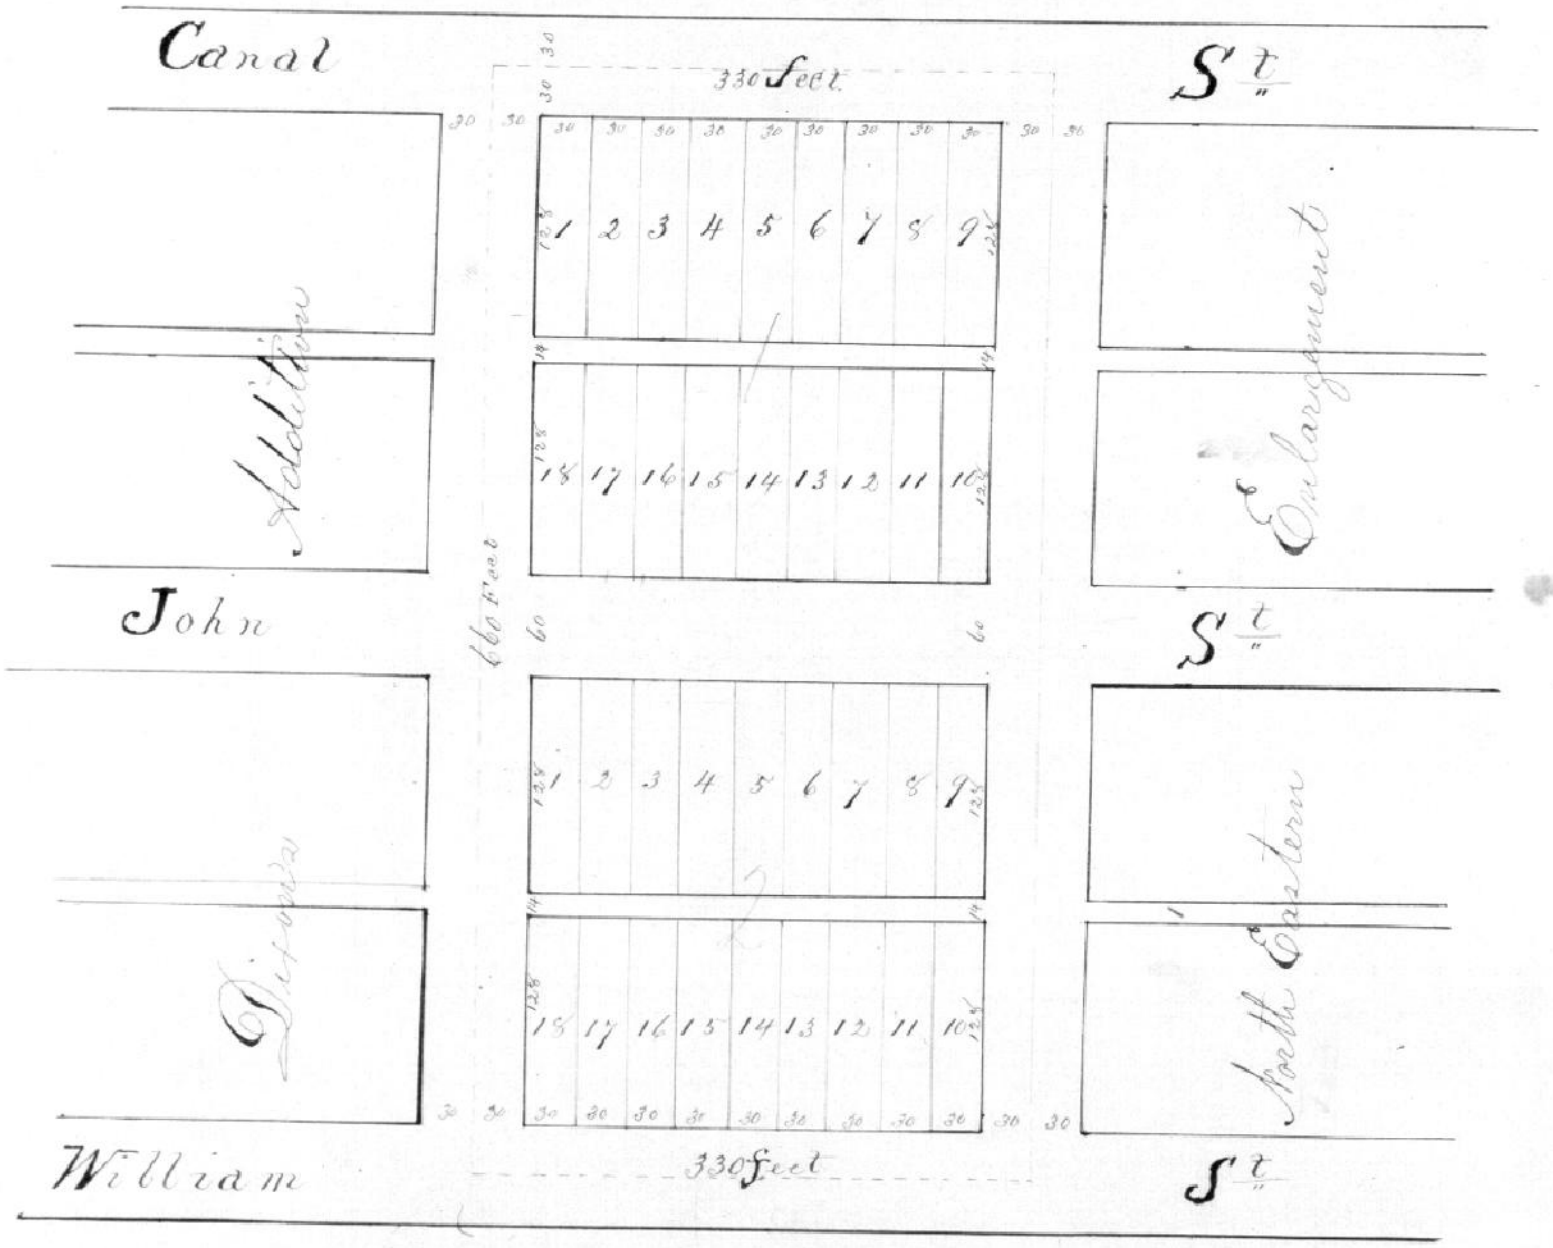

State of Indiana } ss.
Vanderburgh County }
City of Evansville }

A. J. Whittlesay Surveyor of Said City being sworn Says that the above is a correct map or plat of the territory therein described as he verily believes

A. J. Whittlesay

Subscribed and sworn to this 7th day of August 1866.
before me.
W. Baker
Mayor

Recorded August 21st 1873.
H. B. Lansom Clk. Ed