Plat Showing the boundaries of a tract of land lying in the North East corner of the South East quarter of Section 19 Township 6 South, Range 10 West Vanderburgh County, Indiana, thus bounded. Beginning at the North East corner of said quarter Section and running West along the line which dapes East and West through the middle of said Section 1321½ feet, to Holzgrefes Enlargement of Lamasco City; thence South by said Holzgrefes Enlargement 1338½ feet to the middle of Adams Street as the same is laid out adjoining the Northern Enlargement of Evansville; thence East by said Northern Enlargement 421 feet to the Eastern line of said Section; And from thence North along said Eastern Section line 1338 feet to the place of beginning.

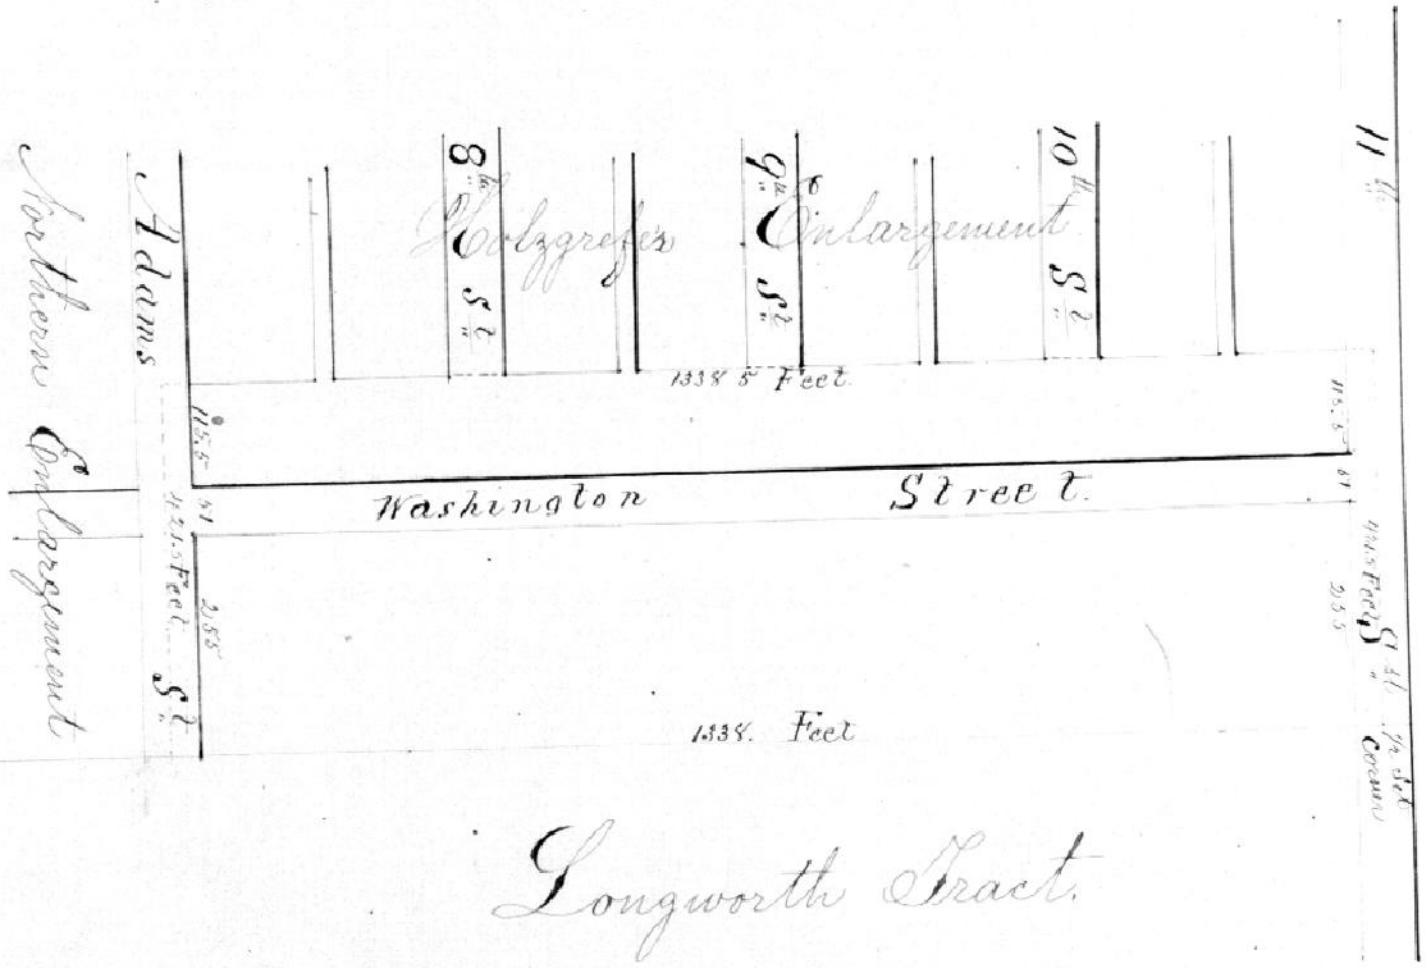

State of Indiana
Vanderburgh County } ss.
City of Evansville

A T Whittlesay Surveyor of said City being sworn says that the above is a correct map or plat of the territory therein described & the only true one.

A T Whittlesay

Subscribed and sworn to this 7th day of August 1866 before me

W Baker
Mayor

Recorded August 21st 1873
H B Lawson R V C Co Ed