Plat of
SMITH'S SUB-DIVISION
of Lot No 3. in

Partition of Estate of ROBERT SMITH. Sr. deceased. and lying in the South east ¼ of the South east quarter of Section 12 Township 6. South. Range 11 West. as laid out by the Proprietor

Robert Smith

Scale 100 feet to an inch

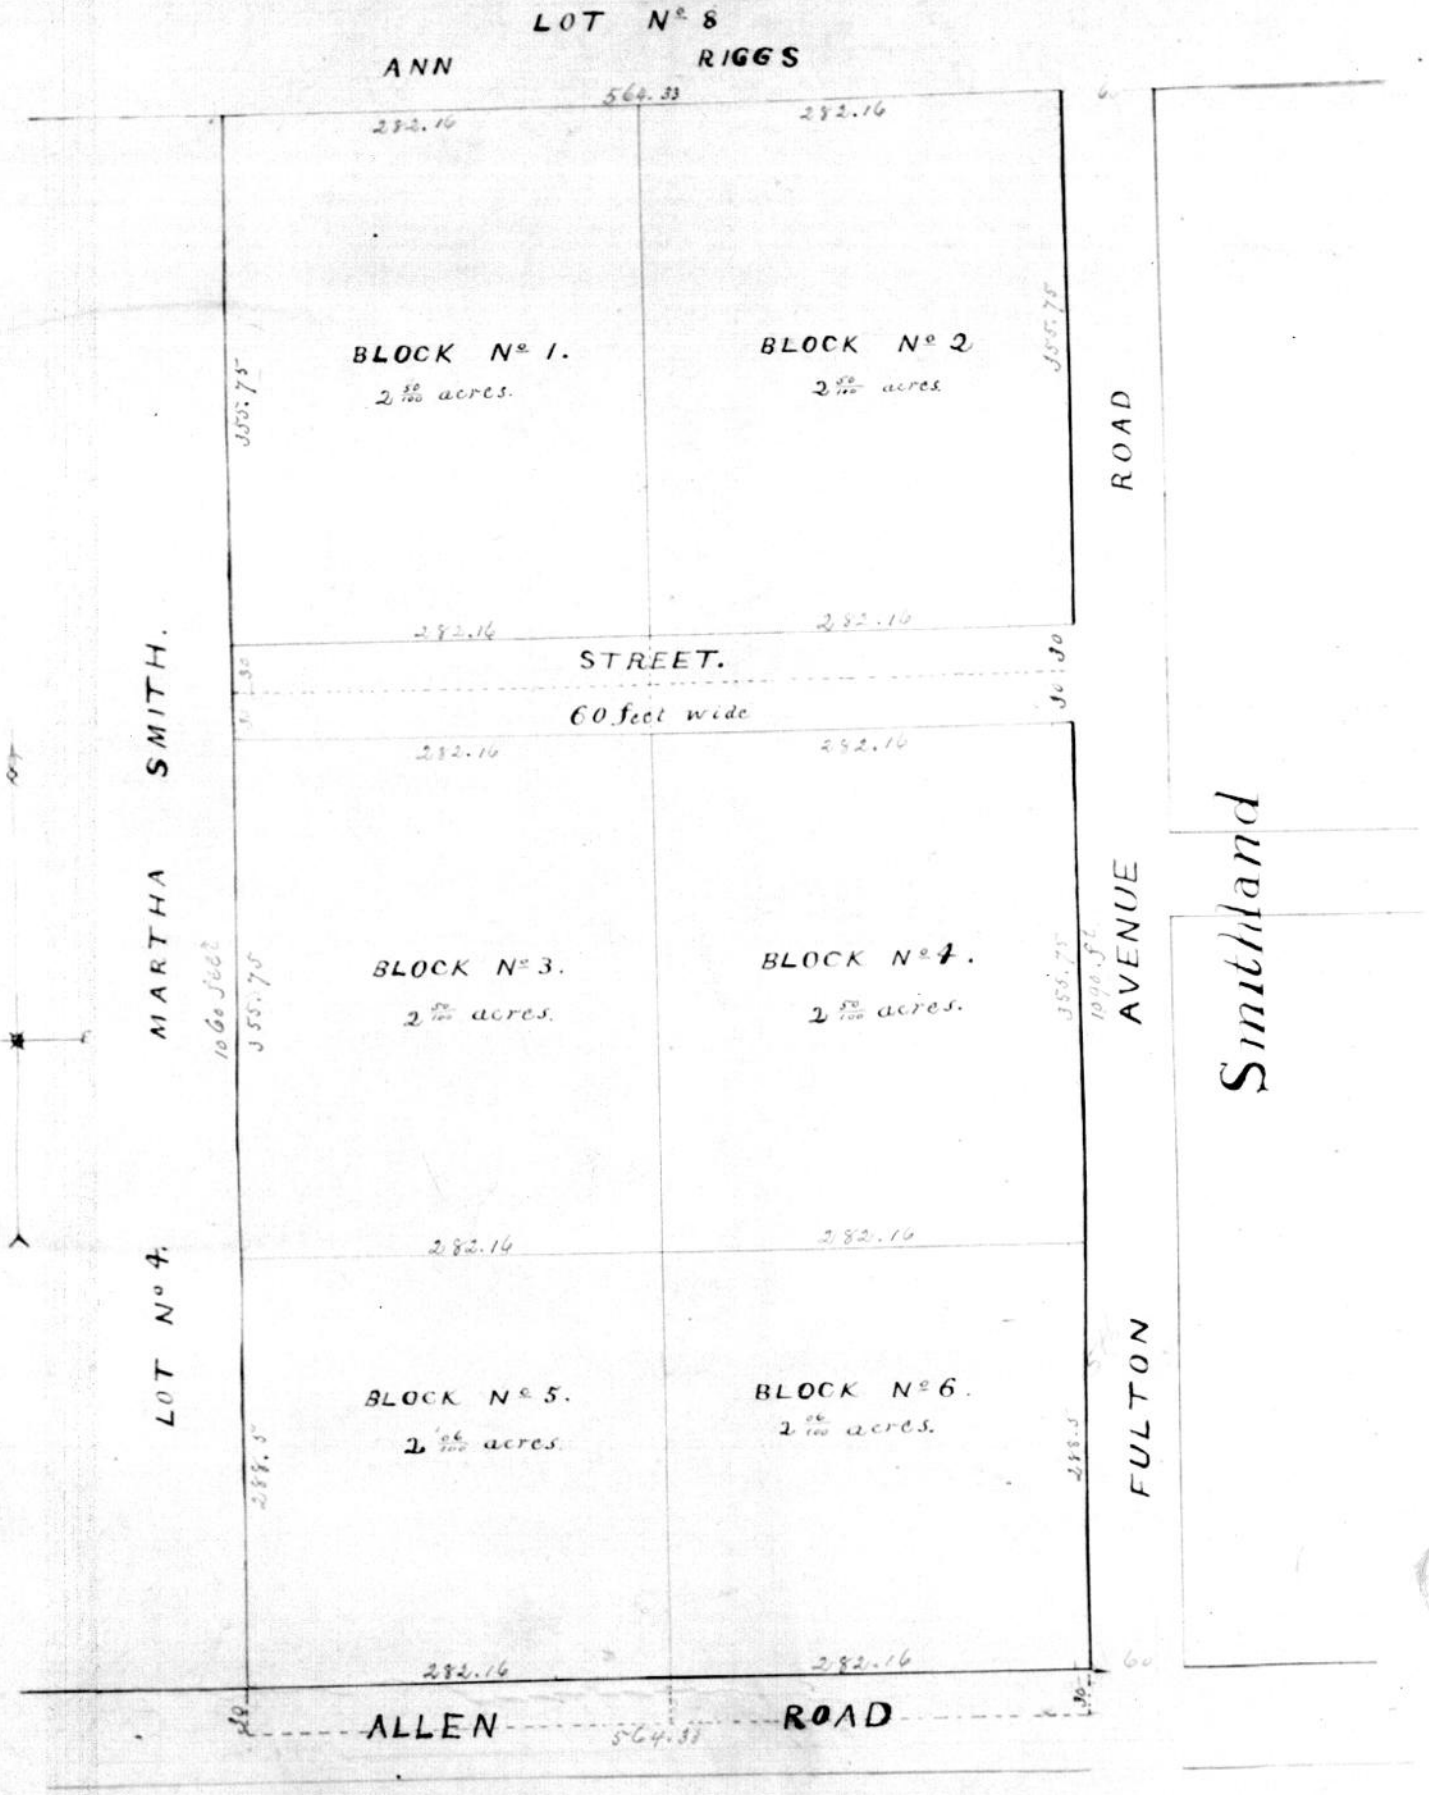

For the Plat of this Subdivision
See Plat Book "B" Pages 12 and 13
Rec'd & Pdgt R.V.C.

State of Indiana } SS:
Vanderburgh County }

Before me the undersigned Recorder in and for said County this 8th day of October A.D. 1873. personally appeared the within named Robert Smith and acknowledged the execution of the annexed and foregoing Plat

Witness my hand and Official Seal

S. B. Lawson
R.V.C.

Recorded Oct 9th 1873.
[illegible] R.V.C. Ed