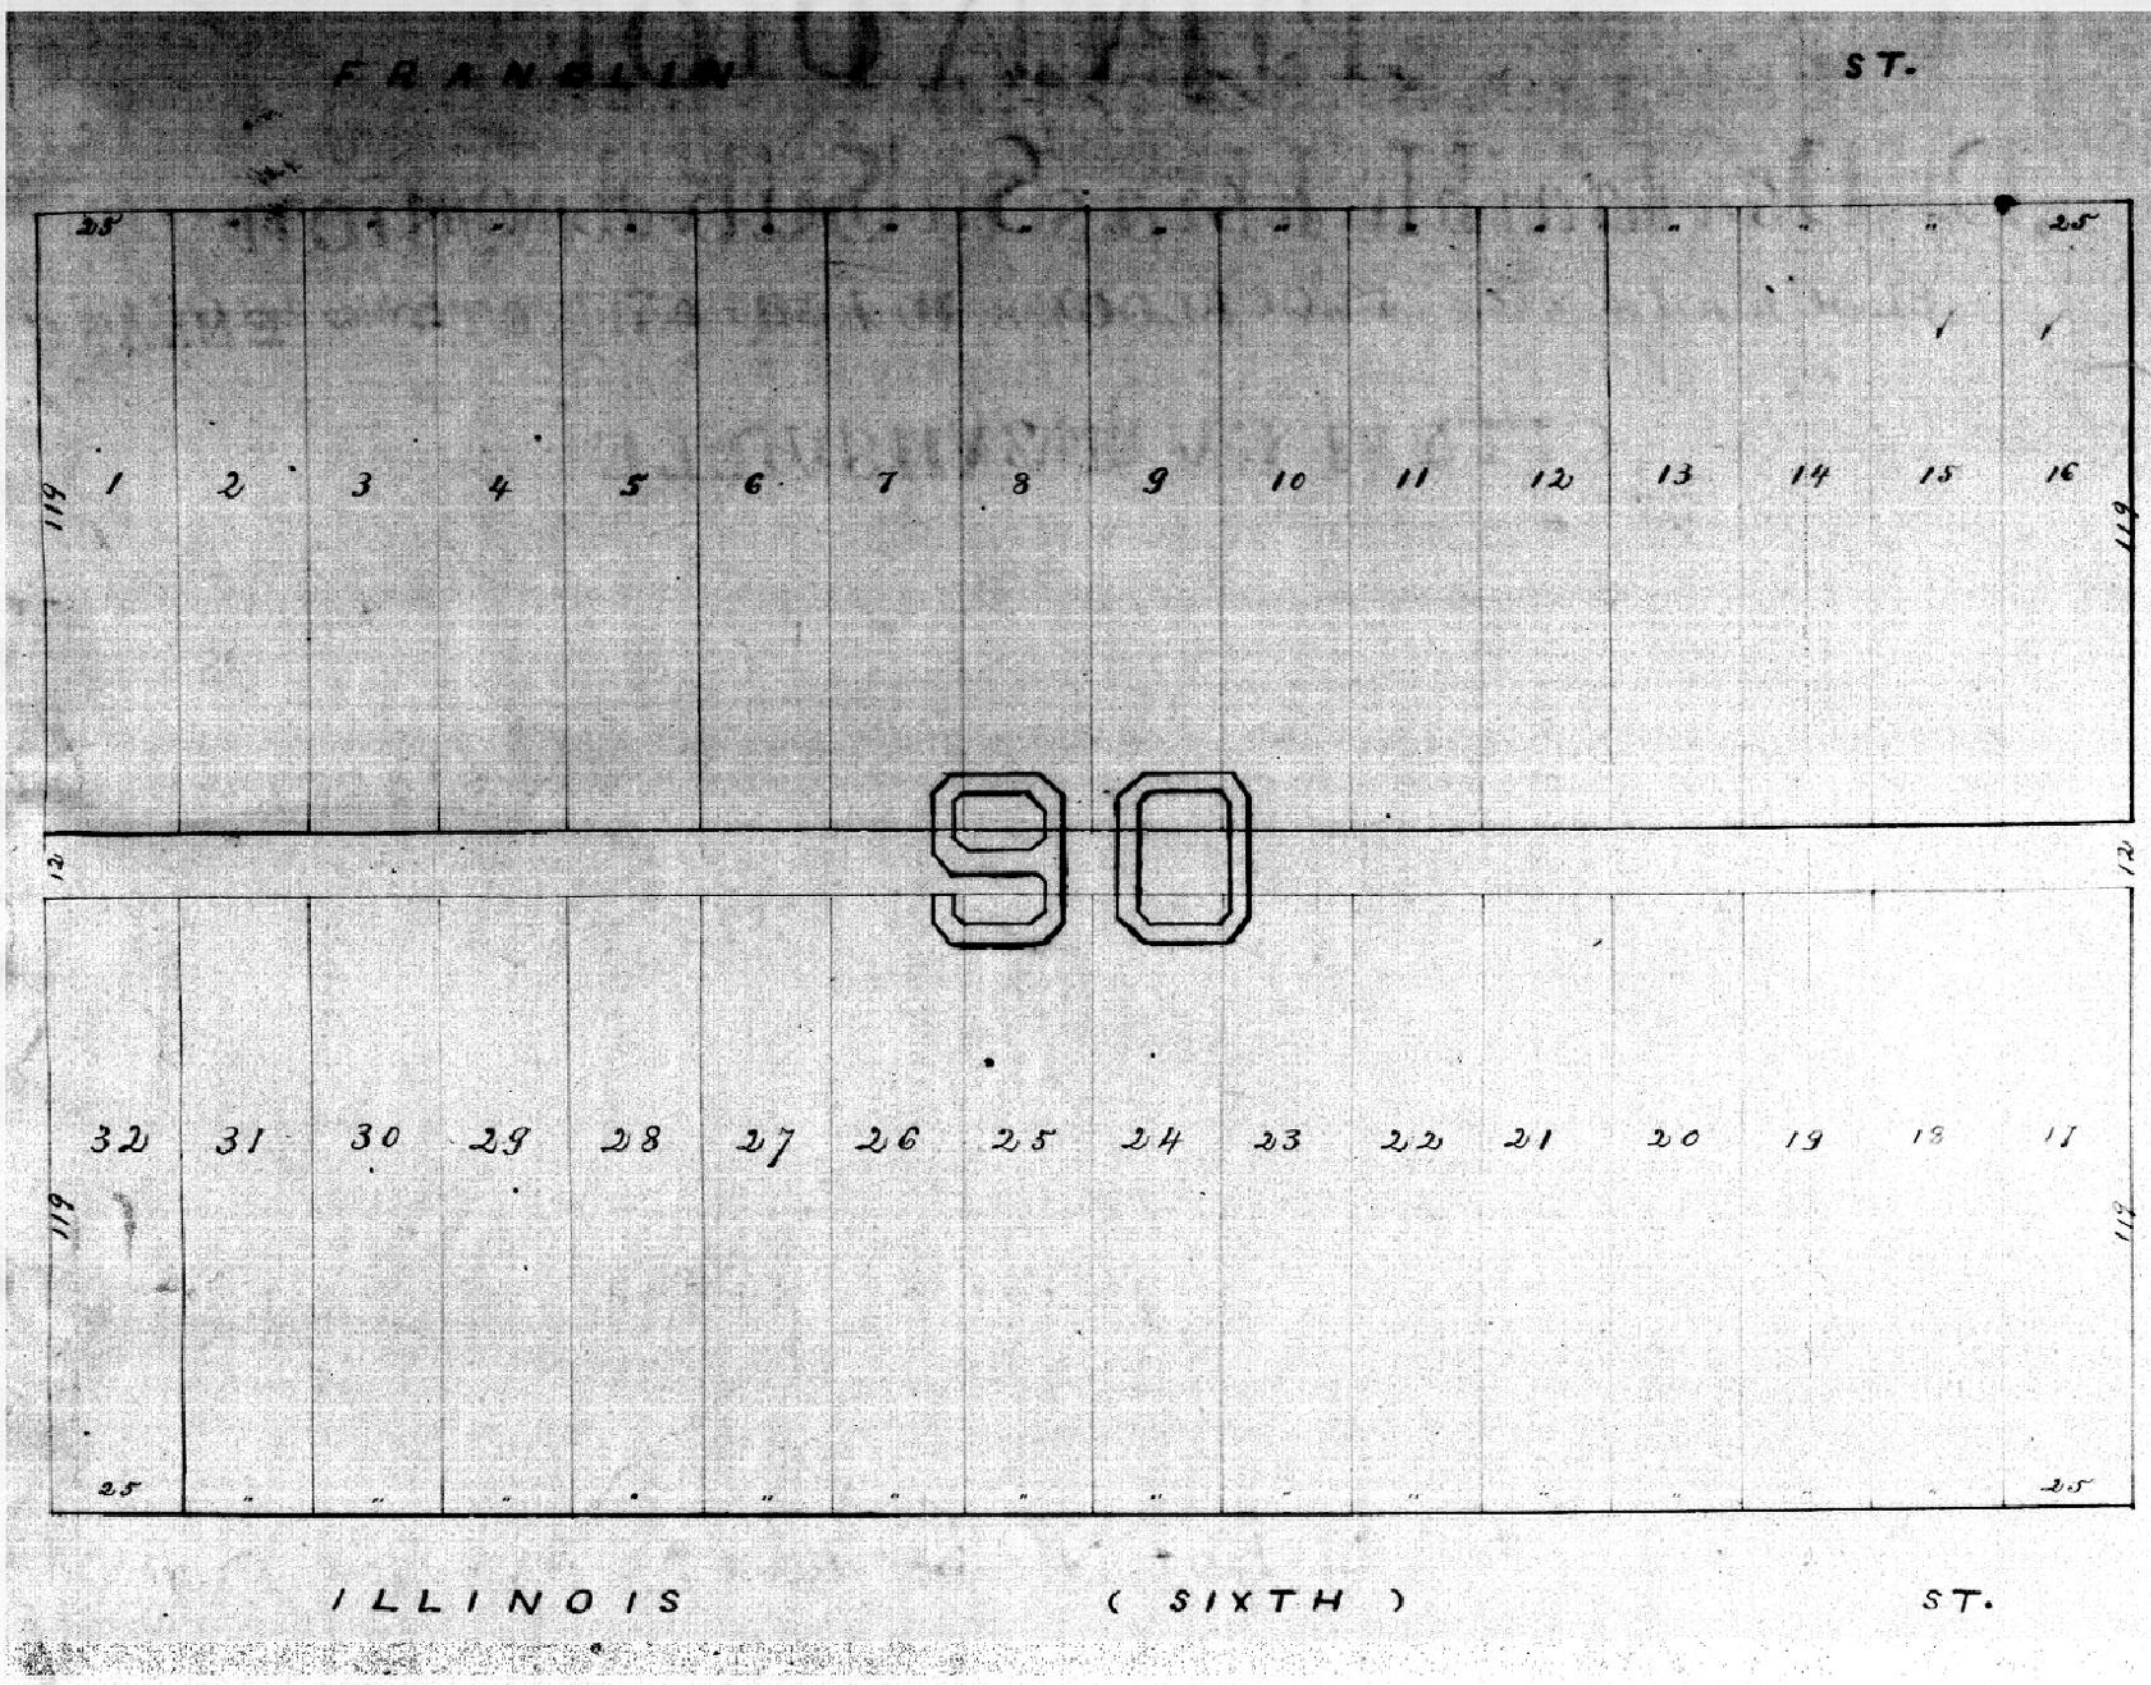

Plat of Block No. Ninety (90) in the Town of Lawrenceburgh, now part of the City of Evansville Ind.

This Block is 400 feet in length fronting on Franklin st 250 feet in width fronting on South and Eleventh Avenues. It is divided into thirty two Lots, numbered from No. 1 to No. 32 inclusive; Each lot is 25 feet in width, by 119 feet in length, extending back to an alley twelve feet in width in the centre of the block. The alley extends from 10th to 11th Avenues.

Joseph H. Chamberlain
By Asa Iglehart Attorney in fact

State of Indiana }
County of Vanderburgh } Set:

Before me Saunders B Lawson Recorder in and for said County this 11th day of November A.D. 1873. Personally appeared the foregoing and above named Joseph H. Chamberlain by Asa Iglehart his Attorney in fact and acknowledged the execution of the foregoing Plat.

Witness my hand and Official seal, this date above written

S. B. Lawson
R.V.C.

Recorded November 17th 1873.
S. B. Lawson R.V.C. Ed