PLAT OF

Dr Isaiah Haas' Sub-division

of the BLOCK adjoining BLOCKS 10 AND 11 PARRETT'S ENLARGEMENT
of the
CITY OF EVANSVILLE

Scale (illegible)

as laid out by the Subscriber

GREEN RIVER ROAD

SECOND STREET.

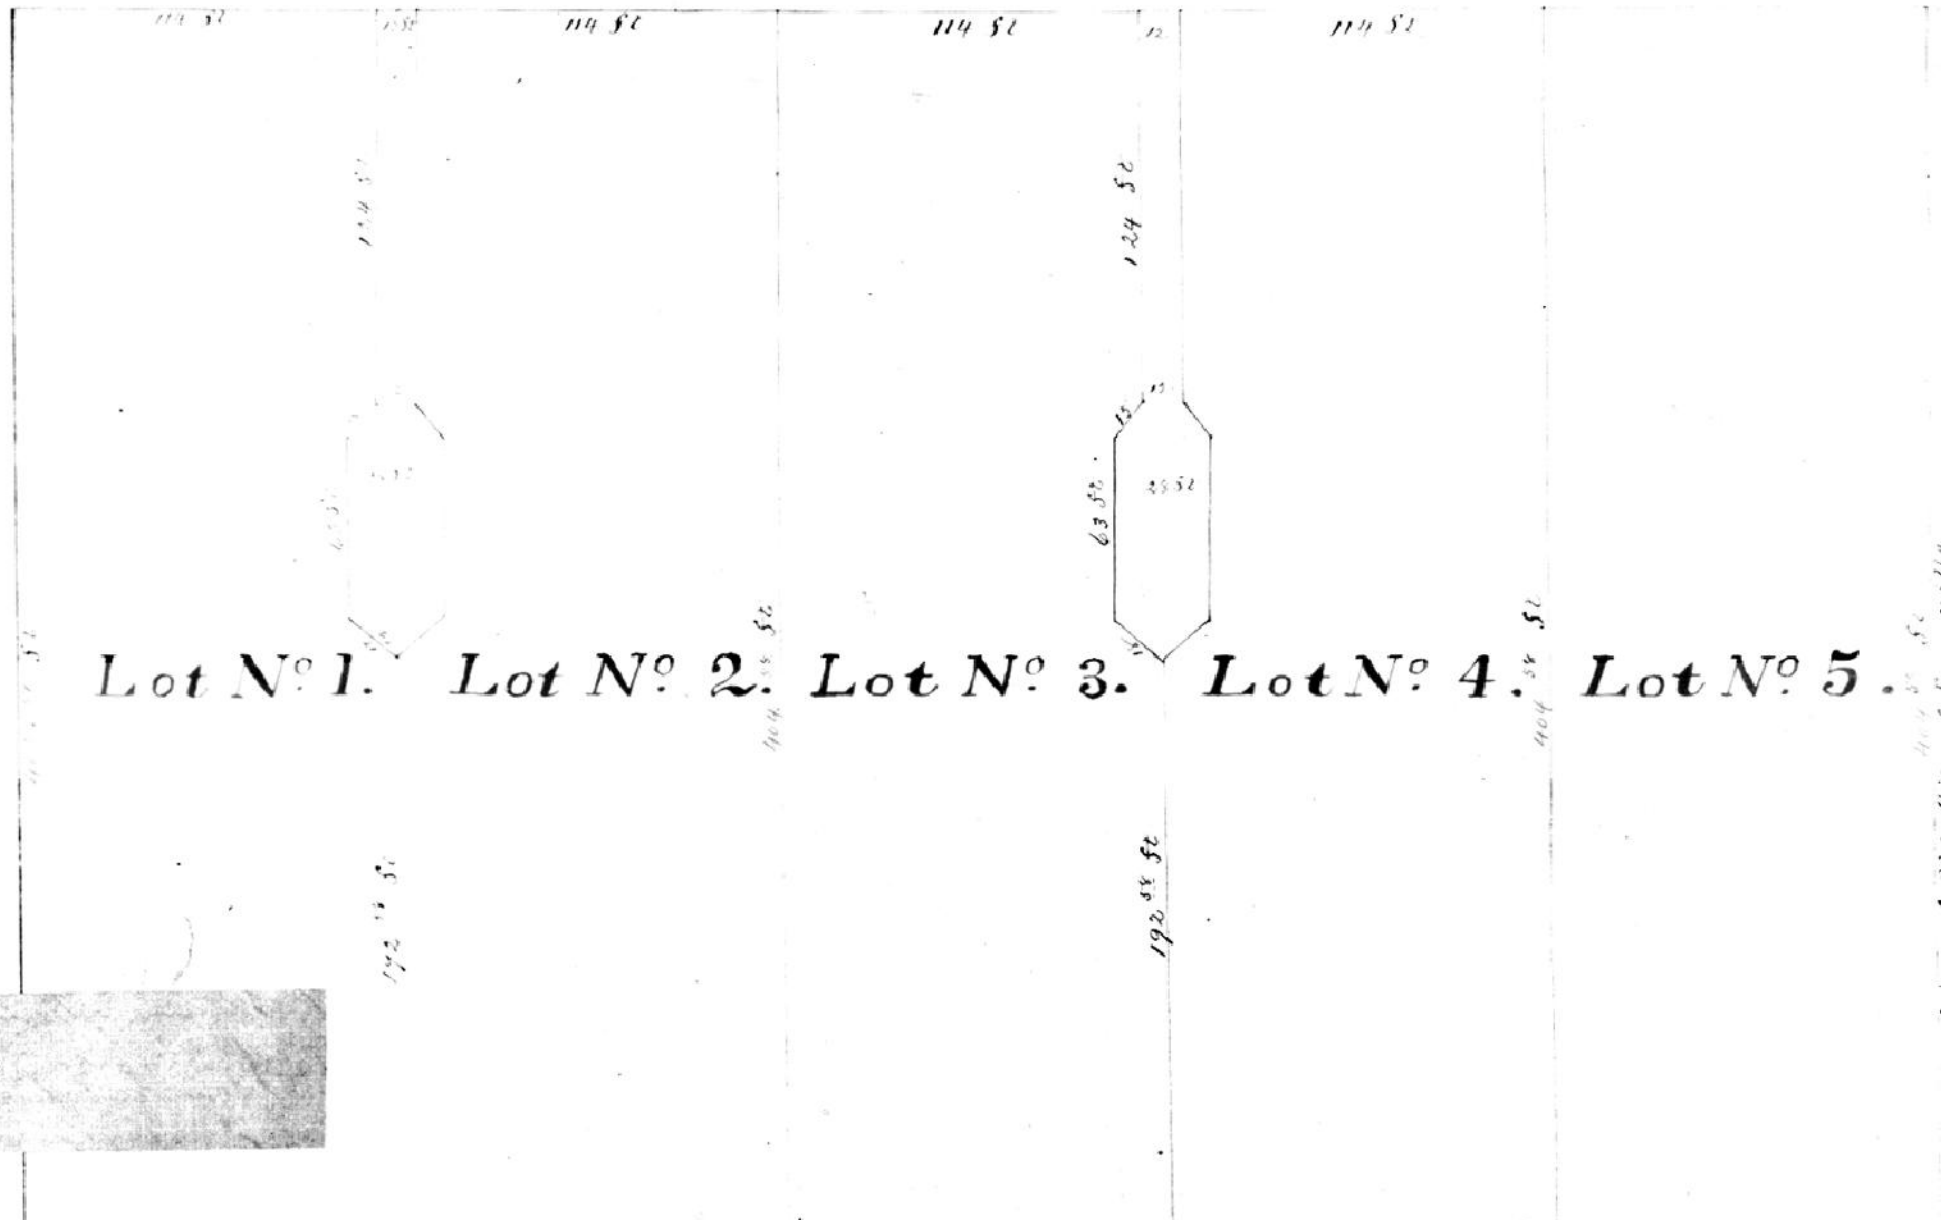

Lot No 1. Lot No 2. Lot No 3. Lot No 4. Lot No 5.

I [illegible] Commencing One Hundred and Eleven feet East of the half mile corner between Sections Thirty one and Thirty two in Township Six South of Range Ten West, running thence East 400 feet & Seven Tenths, thence Southwardly parallel with the South line of Second Street Six feet to the South East corner of Block No 11 in Parrett's Enlargement to the City of Evansville, and the South East corner of Block No 10 in Parrett's Enlargement to the City of Evansville, Being part of the South West quarter of Section No Thirty two in Township Six South of Range No 10 West.

Isaiah Haas

Half Section Line and

State of Indiana } ss:
Vanderburgh County }

Before me the undersigned Recorder in and for said County this 13th day of February 1874 personally appeared the within named Isaiah Haas and acknowledged the execution of the annexed Plat.

Witness my Hand and Official Seal

H D Lamoine
R.V.C.

Recorded February 13th 1874
H Robinson R.V.C. 274

For assessment Applying to Lot Pt 2
See Deed Drawer 9 card 5287

DEED Restrictions LT 1 Plat
FOR ~~AFFIDAVIT~~ APPLYING TO THIS ~~LEASE~~
SEE MISC. DRAWER 5 CARD 2236
*97-20396 DATE 8-4-97
ATTEST: BETTY J. HERMANN, RVC
BY Rebecca J Kachanuk DRVC

DEED Restrictions LT PT 1+2 Plat
FOR ~~AFFIDAVIT~~ APPLYING TO THIS ~~LEASE~~
SEE MISC. DRAWER 5 CARD 2238
*97-20398 DATE 8-4-97
ATTEST: BETTY J. HERMANN, RVC
BY Rebecca J Kachanuk DRVC

DEED Restrictions LT 2 Plat
FOR ~~AFFIDAVIT~~ APPLYING TO THIS ~~LEASE~~
SEE MISC. DRAWER 5 CARD 2239
*97-20399 DATE 8-4-97
ATTEST: BETTY J. HERMANN, RVC
BY Rebecca J Kachanuk DRVC