Plat of the


Walnut Street Addition to the City of Evansville.

Said Addition is laid out and bounded as follows, to wit: Beginning at the South West corner of Garvin and Browers Addition, and Extending East to the East line of said Garvin and Browers Addition thence South to the South line of Walnut Street (formerly Orange Street) extended, thence West with the line of said Walnut Street to the centre of Garvin Street, and from thence North to the place of beginning.

The size of Lots, Width of Streets and Alleys, are as marked on Plat.

Given under my hand and seal, this Twenty fifth day of March 1874.

Charles G Morris.

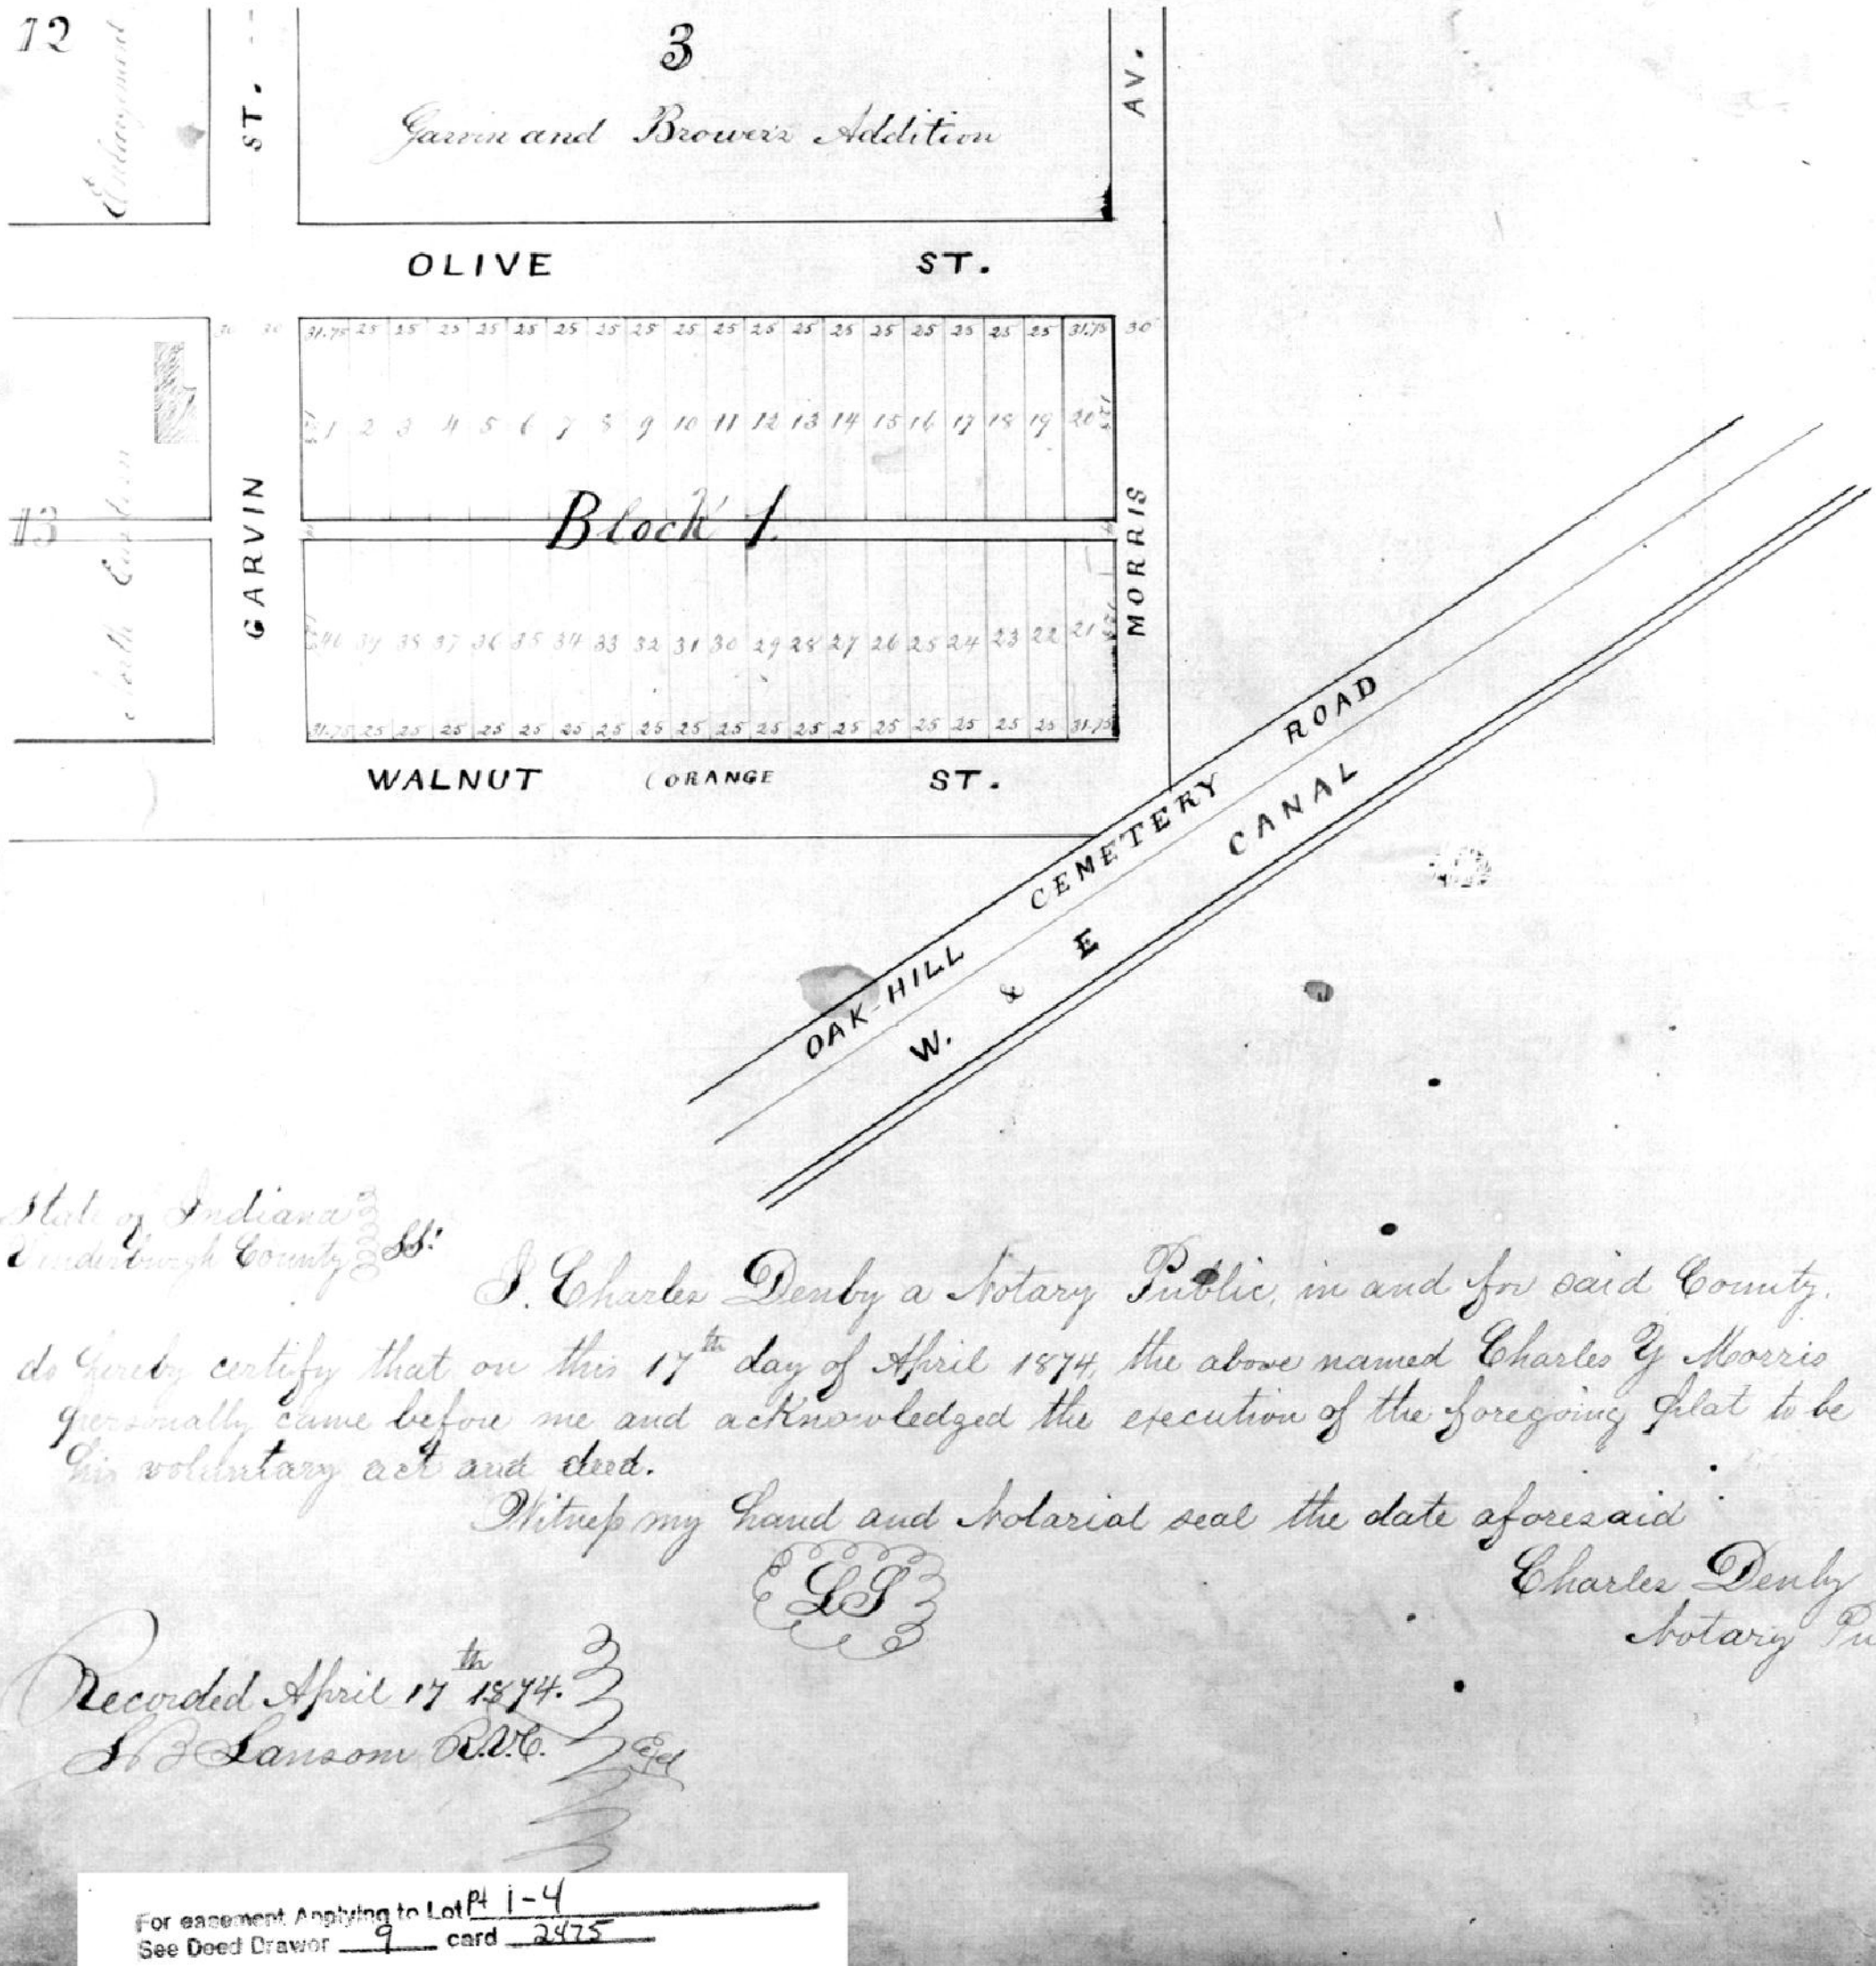

State of Indiana } ss:
Vanderburgh County }

I, Charles Denby a Notary Public, in and for said County, do Hereby certify that on this 17th day of April 1874, the above named Charles G Morris personally came before me and acknowledged the execution of the foregoing Plat to be his voluntary act and deed.

Witness my hand and Notarial seal the date aforesaid

Charles Denby
Notary Public

Recorded April 17th 1874.
H J Lamson R.V.C.

For easement Applying to Lot Pt 1-4
See Deed Drawer 9 card 2475