
Plan of D. S. Lytle Subdivision of Block Thirty Seven in the Town of Jamesco formerly so called, but now embraced within the Corporate limits of the City of Evansville Indiana, being on the West side of Pigeon Creek, into Thirty two Lots, Each having a Front of Twenty five feet, and a depth of One Hundred and Seventeen feet to a Twelve foot Alley in the rear, the said alley running East and West through the whole length of said Block; according to the annexed Plat.

In Witness Whereof, The said D. S. Lytle has hereunto set his hand on this first day of May 1874

D. S. Lytle.

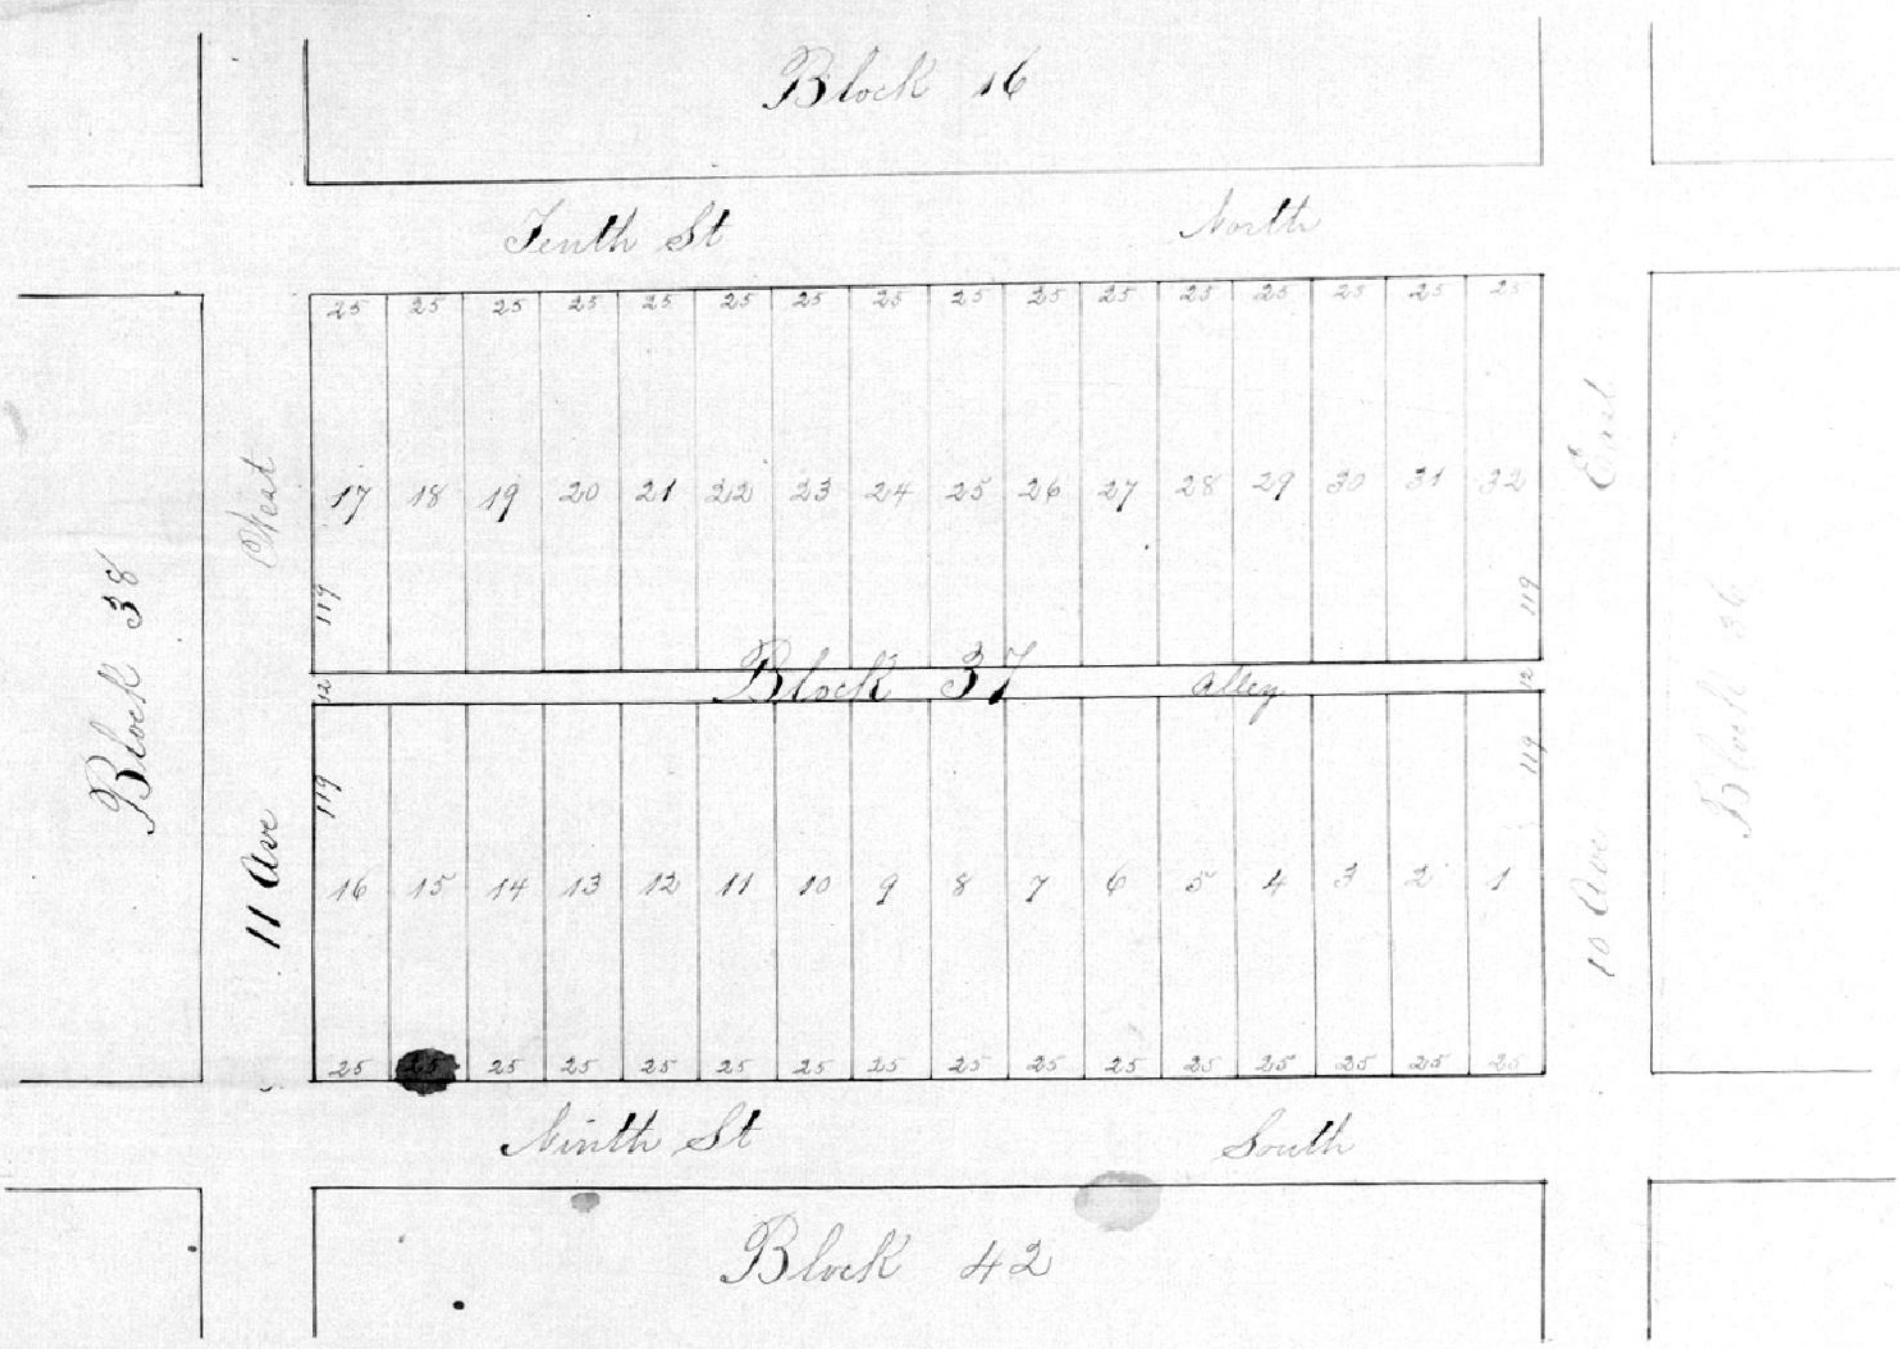

State of Indiana } ss:
Vanderburgh County }

Before me S B Lawson Recorder of Deeds in and for said County of Vanderburgh, on this first day of May 1874 personally appeared D. S. Lytle and acknowledged the execution of the foregoing Plat as his act and deed

Witness my Hand and Official Seal, on the day and year last aforesaid.

L S

S. B. Lawson
R.V.C.

Recorded May 1st 1874.
S B Lawson R.V.C.