
Plan of Emerine O Riley's Subdivision of Blocks One Hundred and Twenty two, and One Hundred and Nineteen (122 & 119) in the Town of Lamasco, formerly so called, but now embraced within the Corporate limits of the City of Evansville, being on the West side of Pigeon Creek, in Vanderburgh County Indiana, said Block 122 contains Thirty two Lots, and said Block 119 contains Twenty Lots, each Lot has a front of Twenty five (25) feet, and a depth of (119 feet) One Hundred and Nineteen feet, to a Twelve foot Alley in the rear, the Alleys of each of said Blocks run East and West through the centre of the whole of said Blocks, according to the following Plats. In Witness Whereof, The said Emerine O Riley has hereunto set her hand on this 5th day of May 1874.

Emerine O. Riley

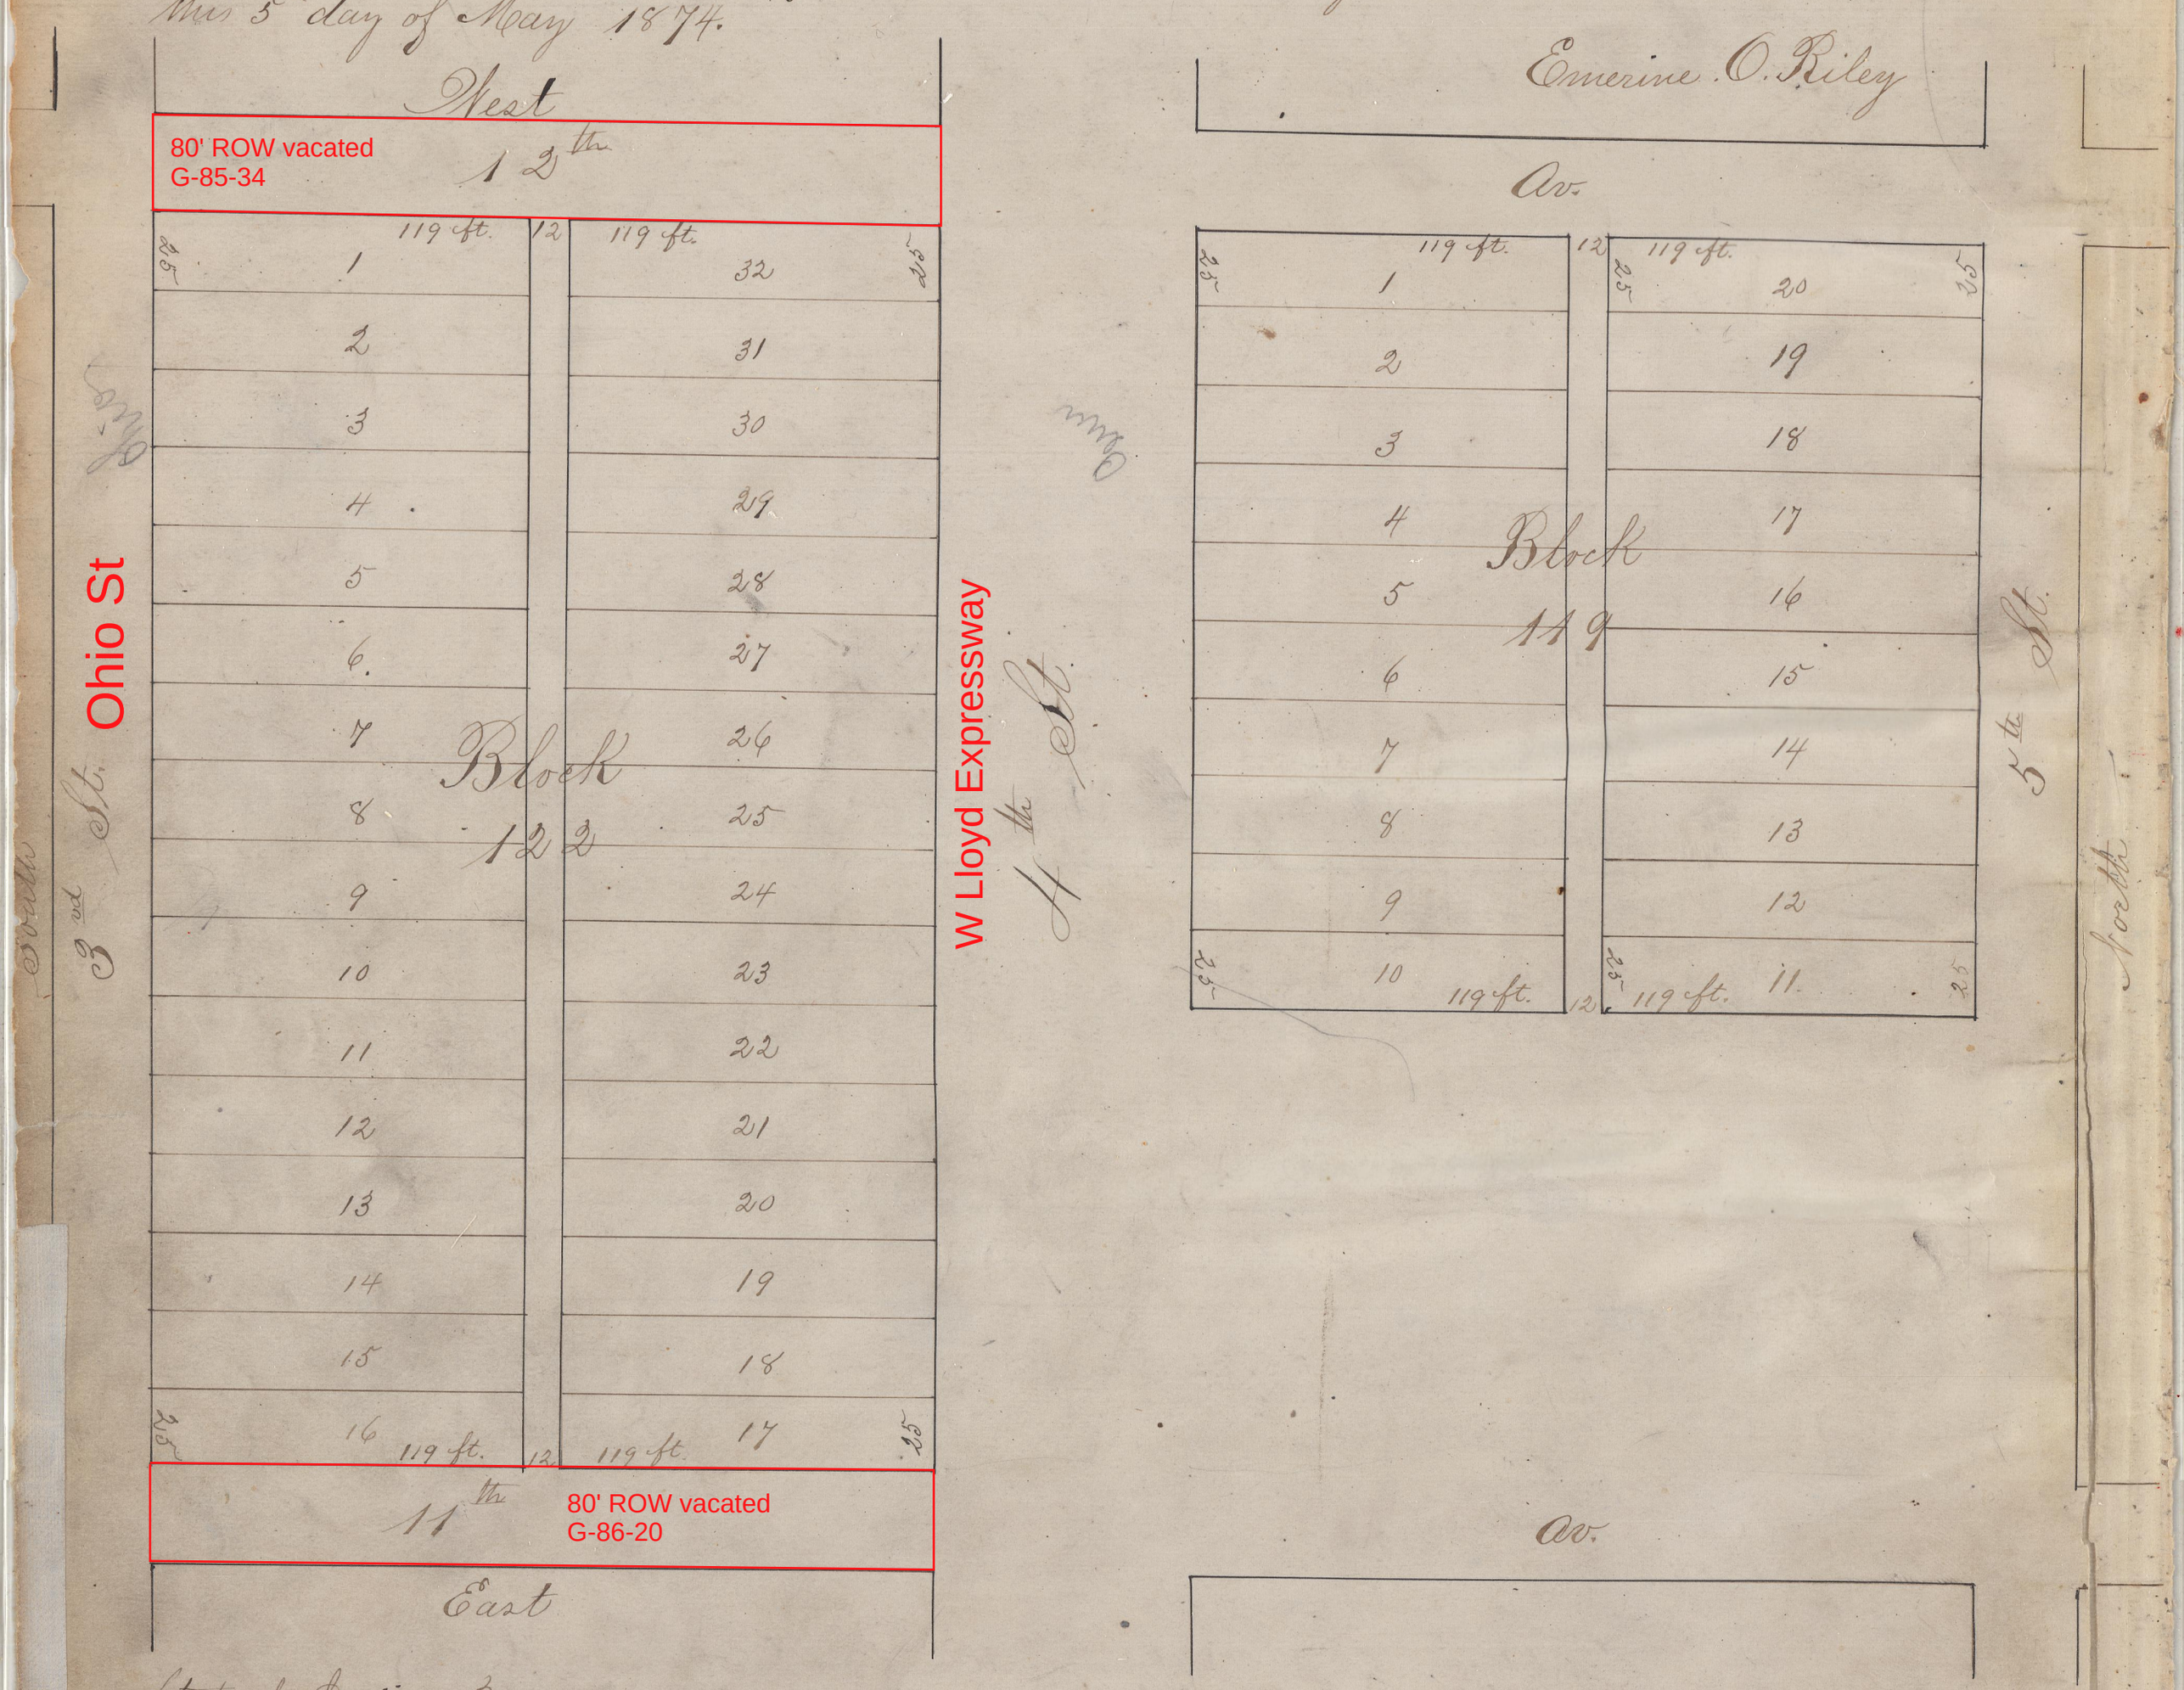

State of Indiana }
Vanderburgh County } ss:

Before me S B Sansom Recorder in and for said County of Vanderburgh in said State on this 7th day of May 1874. Personally appeared Emerine O Riley and acknowledged the execution of the foregoing Plats of Blocks 122 & 119.

L S

Witness my hand and Official seal

S B Sansom
R.V.C.

Recorded May 11th 1874
S B Sansom R.V.C.