
Plat of Kehe's Addition to the City of Evansville laid out on the North East Part of Lots 112 in the Duinham Tract, and situated in the North East quarter of Section No 32 Town 6 South, Range 10 West. The streets and Alleys are marked thereon. The 30 feet granted by the width of Street and Alleys are marked Green. The 30 feet granted by Geo. Bittroff agrees to give to said Street

Kehe
G. A. Bittroff

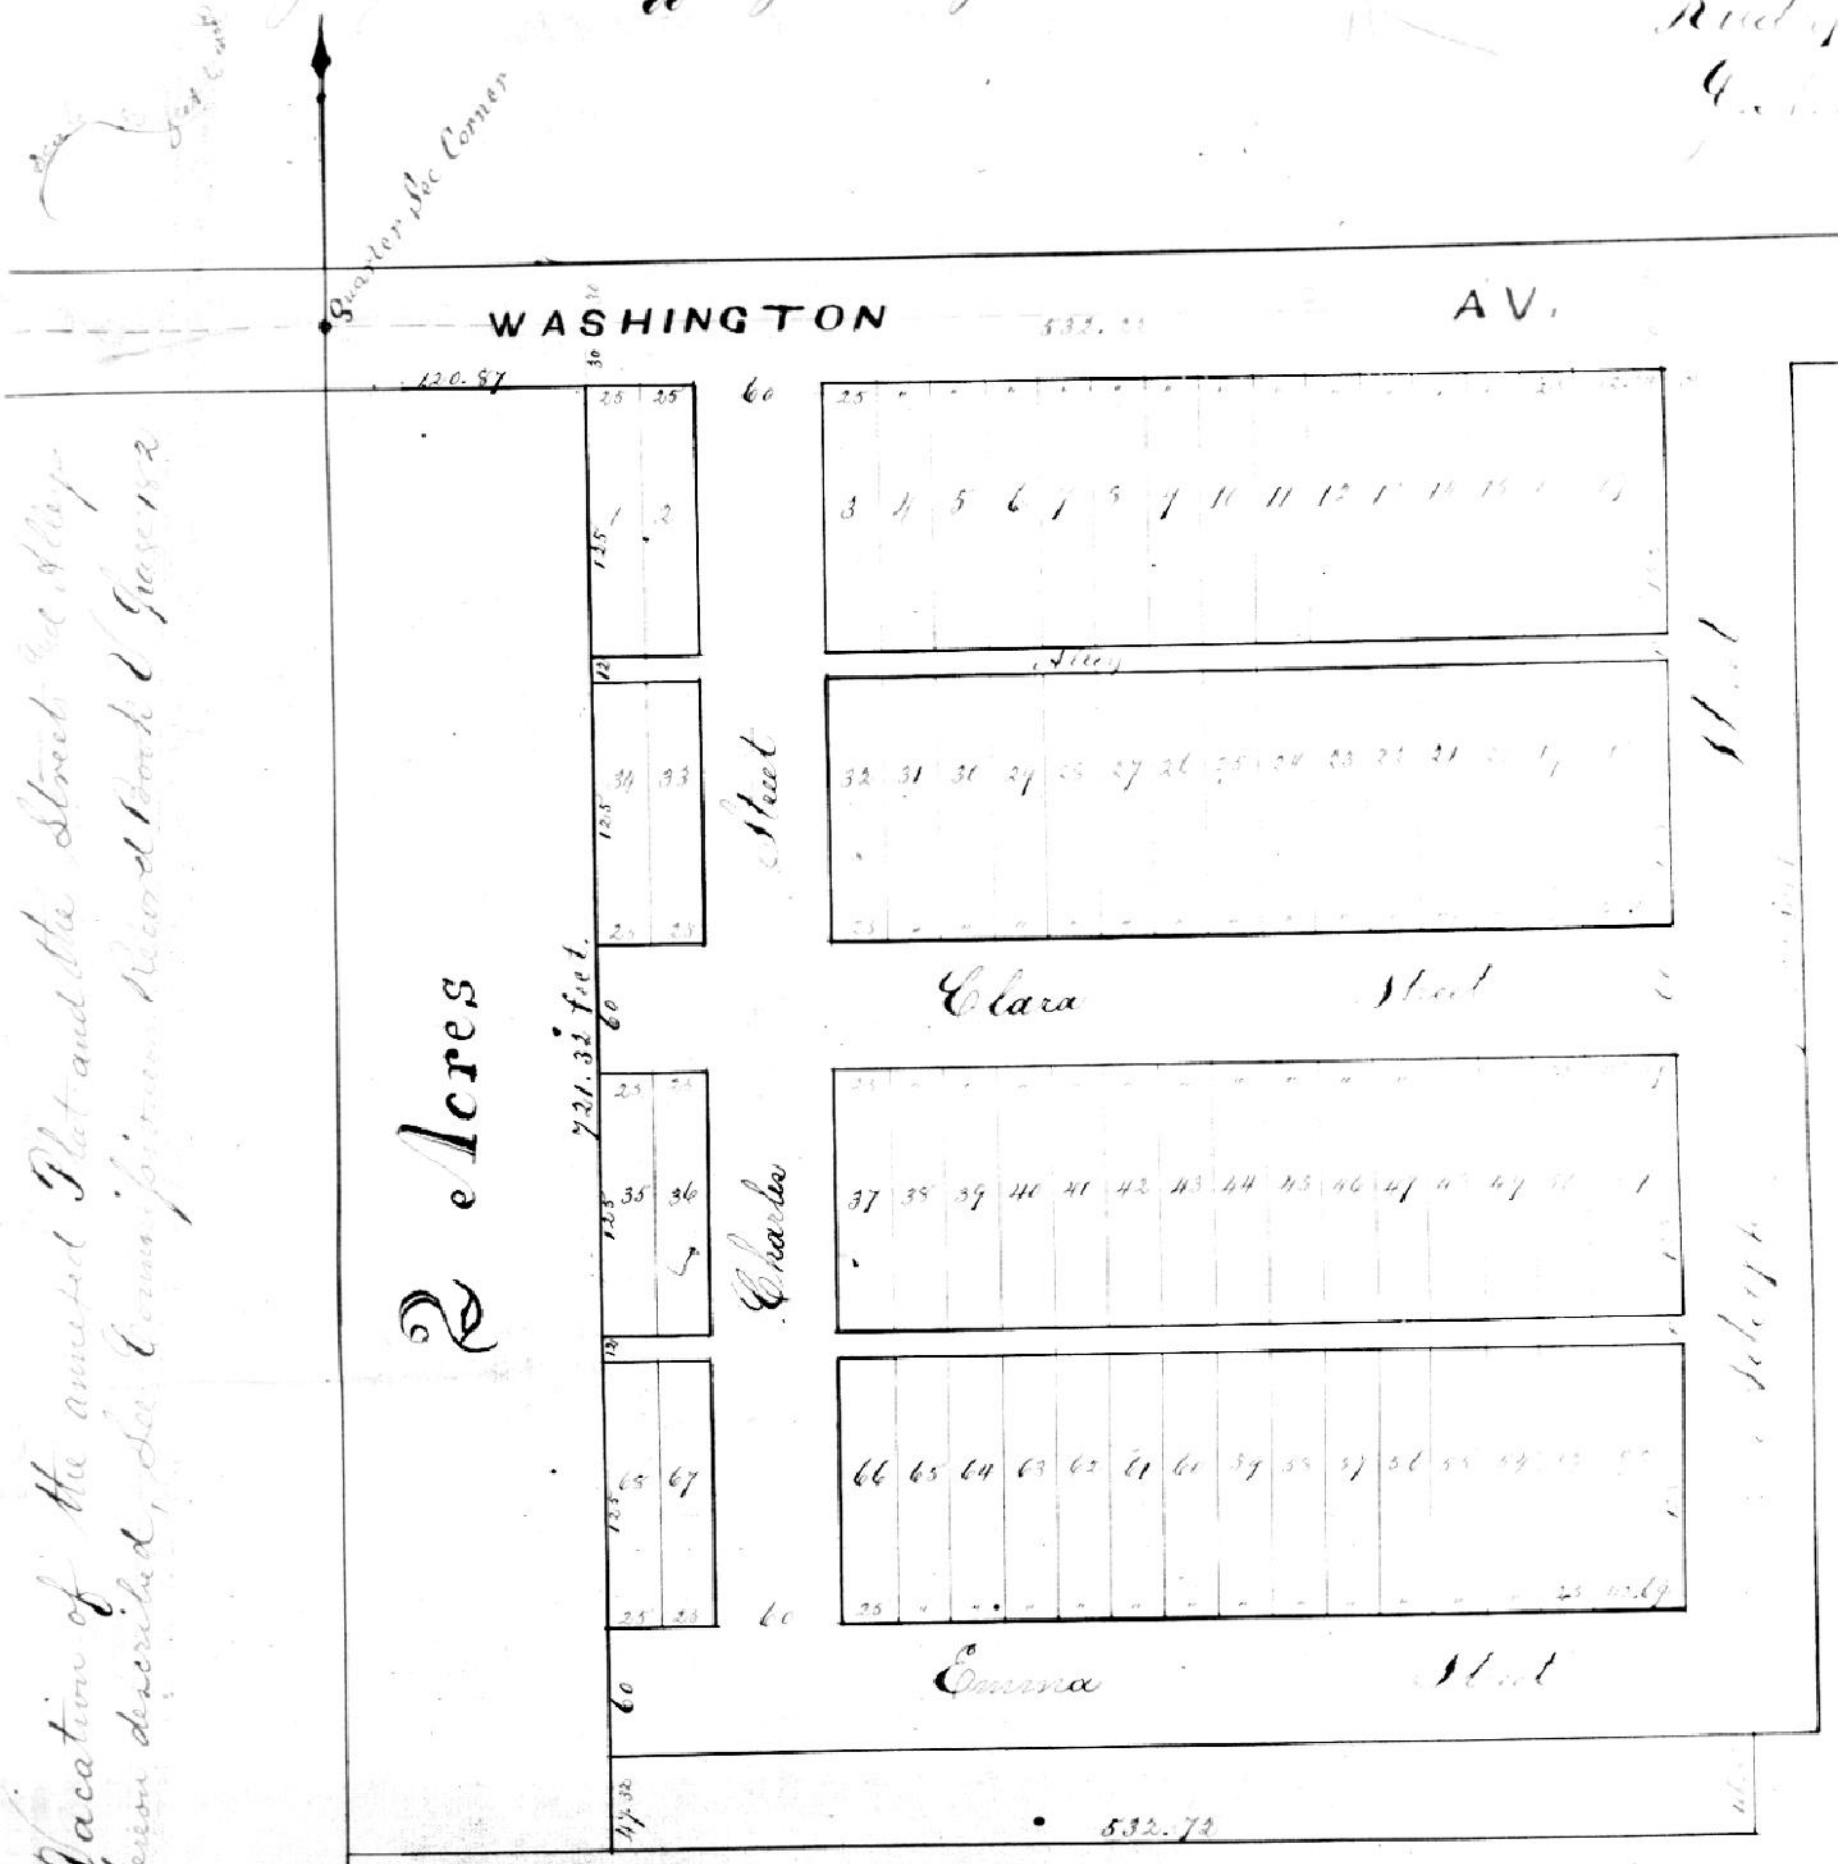

For Vacation of Ha... as thereon described, ...

State of Indiana }
Vanderburgh County } ss: Before me the undersigned Recorder of said County, this 15th day of May 1874. Personally came the within named Kehe and G. A. Bittroff and acknowledged the execution of the annexed ... Witness my hand and Official seal this 15th day of May ...

L. J. Sawson
Rec'd.

Recorded May 15th 1874
L. J. Sawson Rec'd.