PLAT

OF

D.S. LYTLE'S SUBDIVISION

of The South Part of LOT Nº 5 in M.P. Jones' Subdivision of the East ⅓ of the N E Quarter of Sec 24, T. 6, R. 11.

According to the following Plan. In Witness Whereof the said D. S. Lytle has hereunto set his hand on this 29 day of May 1874

D. S. Lytle.

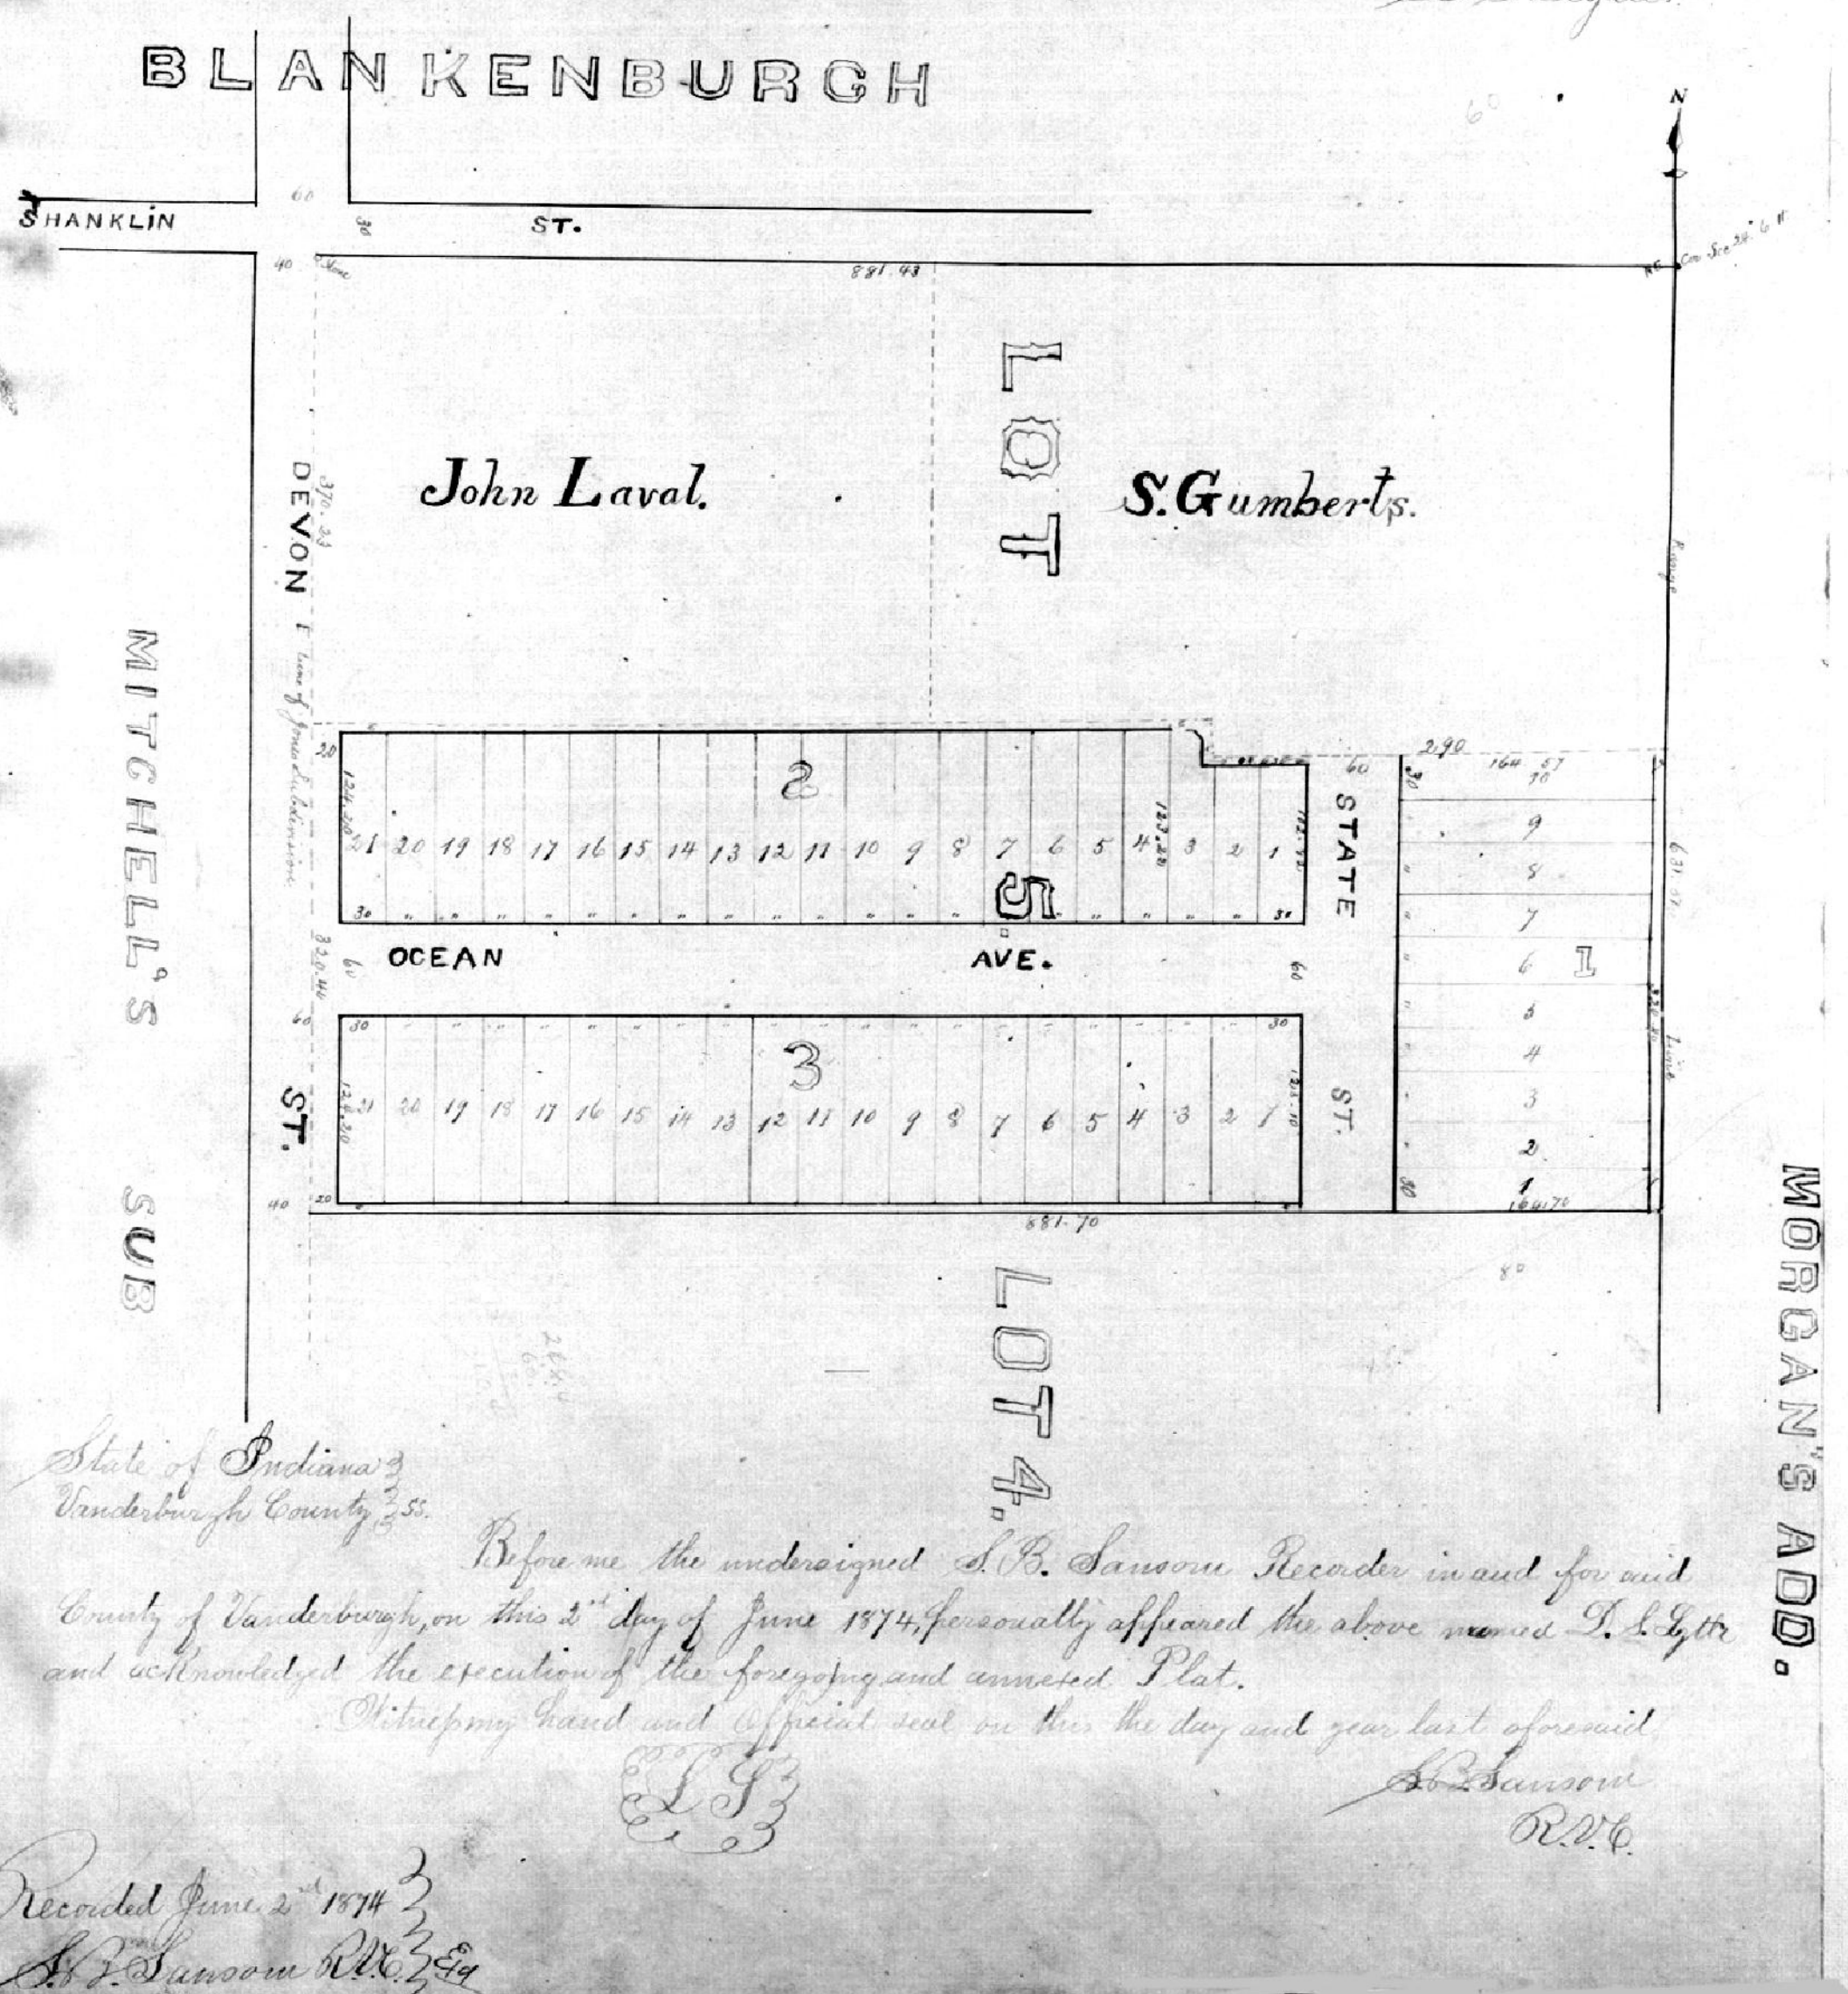

State of Indiana }
Vanderburgh County } ss.

Before me the undersigned S. B. Sansom Recorder in and for said County of Vanderburgh, on this 2nd day of June 1874, personally appeared the above named D. S. Lytle and acknowledged the execution of the foregoing and annexed Plat.

Witness my hand and Official seal on this the day and year last aforesaid

S. B. Sansom
R.V.C.

Recorded June 2nd 1874
S. B. Sansom R.V.C. Esq