Jno. H. MORGAN'S PLAT
of
LOT 2 IN JACKSON'S SUBDIVISION

As recorded in Order Book 1 of the Common Pleas Court of Vanderburgh County Indiana
Page 266.

By this Plat, located on said Lot 2, the premises are divided into three blocks numbered from one to three inclusive and with the roads are of the dimensions marked in figures on the plat.

Witness my hand this 28th day of January 1875

Thos E. Garvin Trustee Proprietor

Chas Ed Bowman Co.
Del.

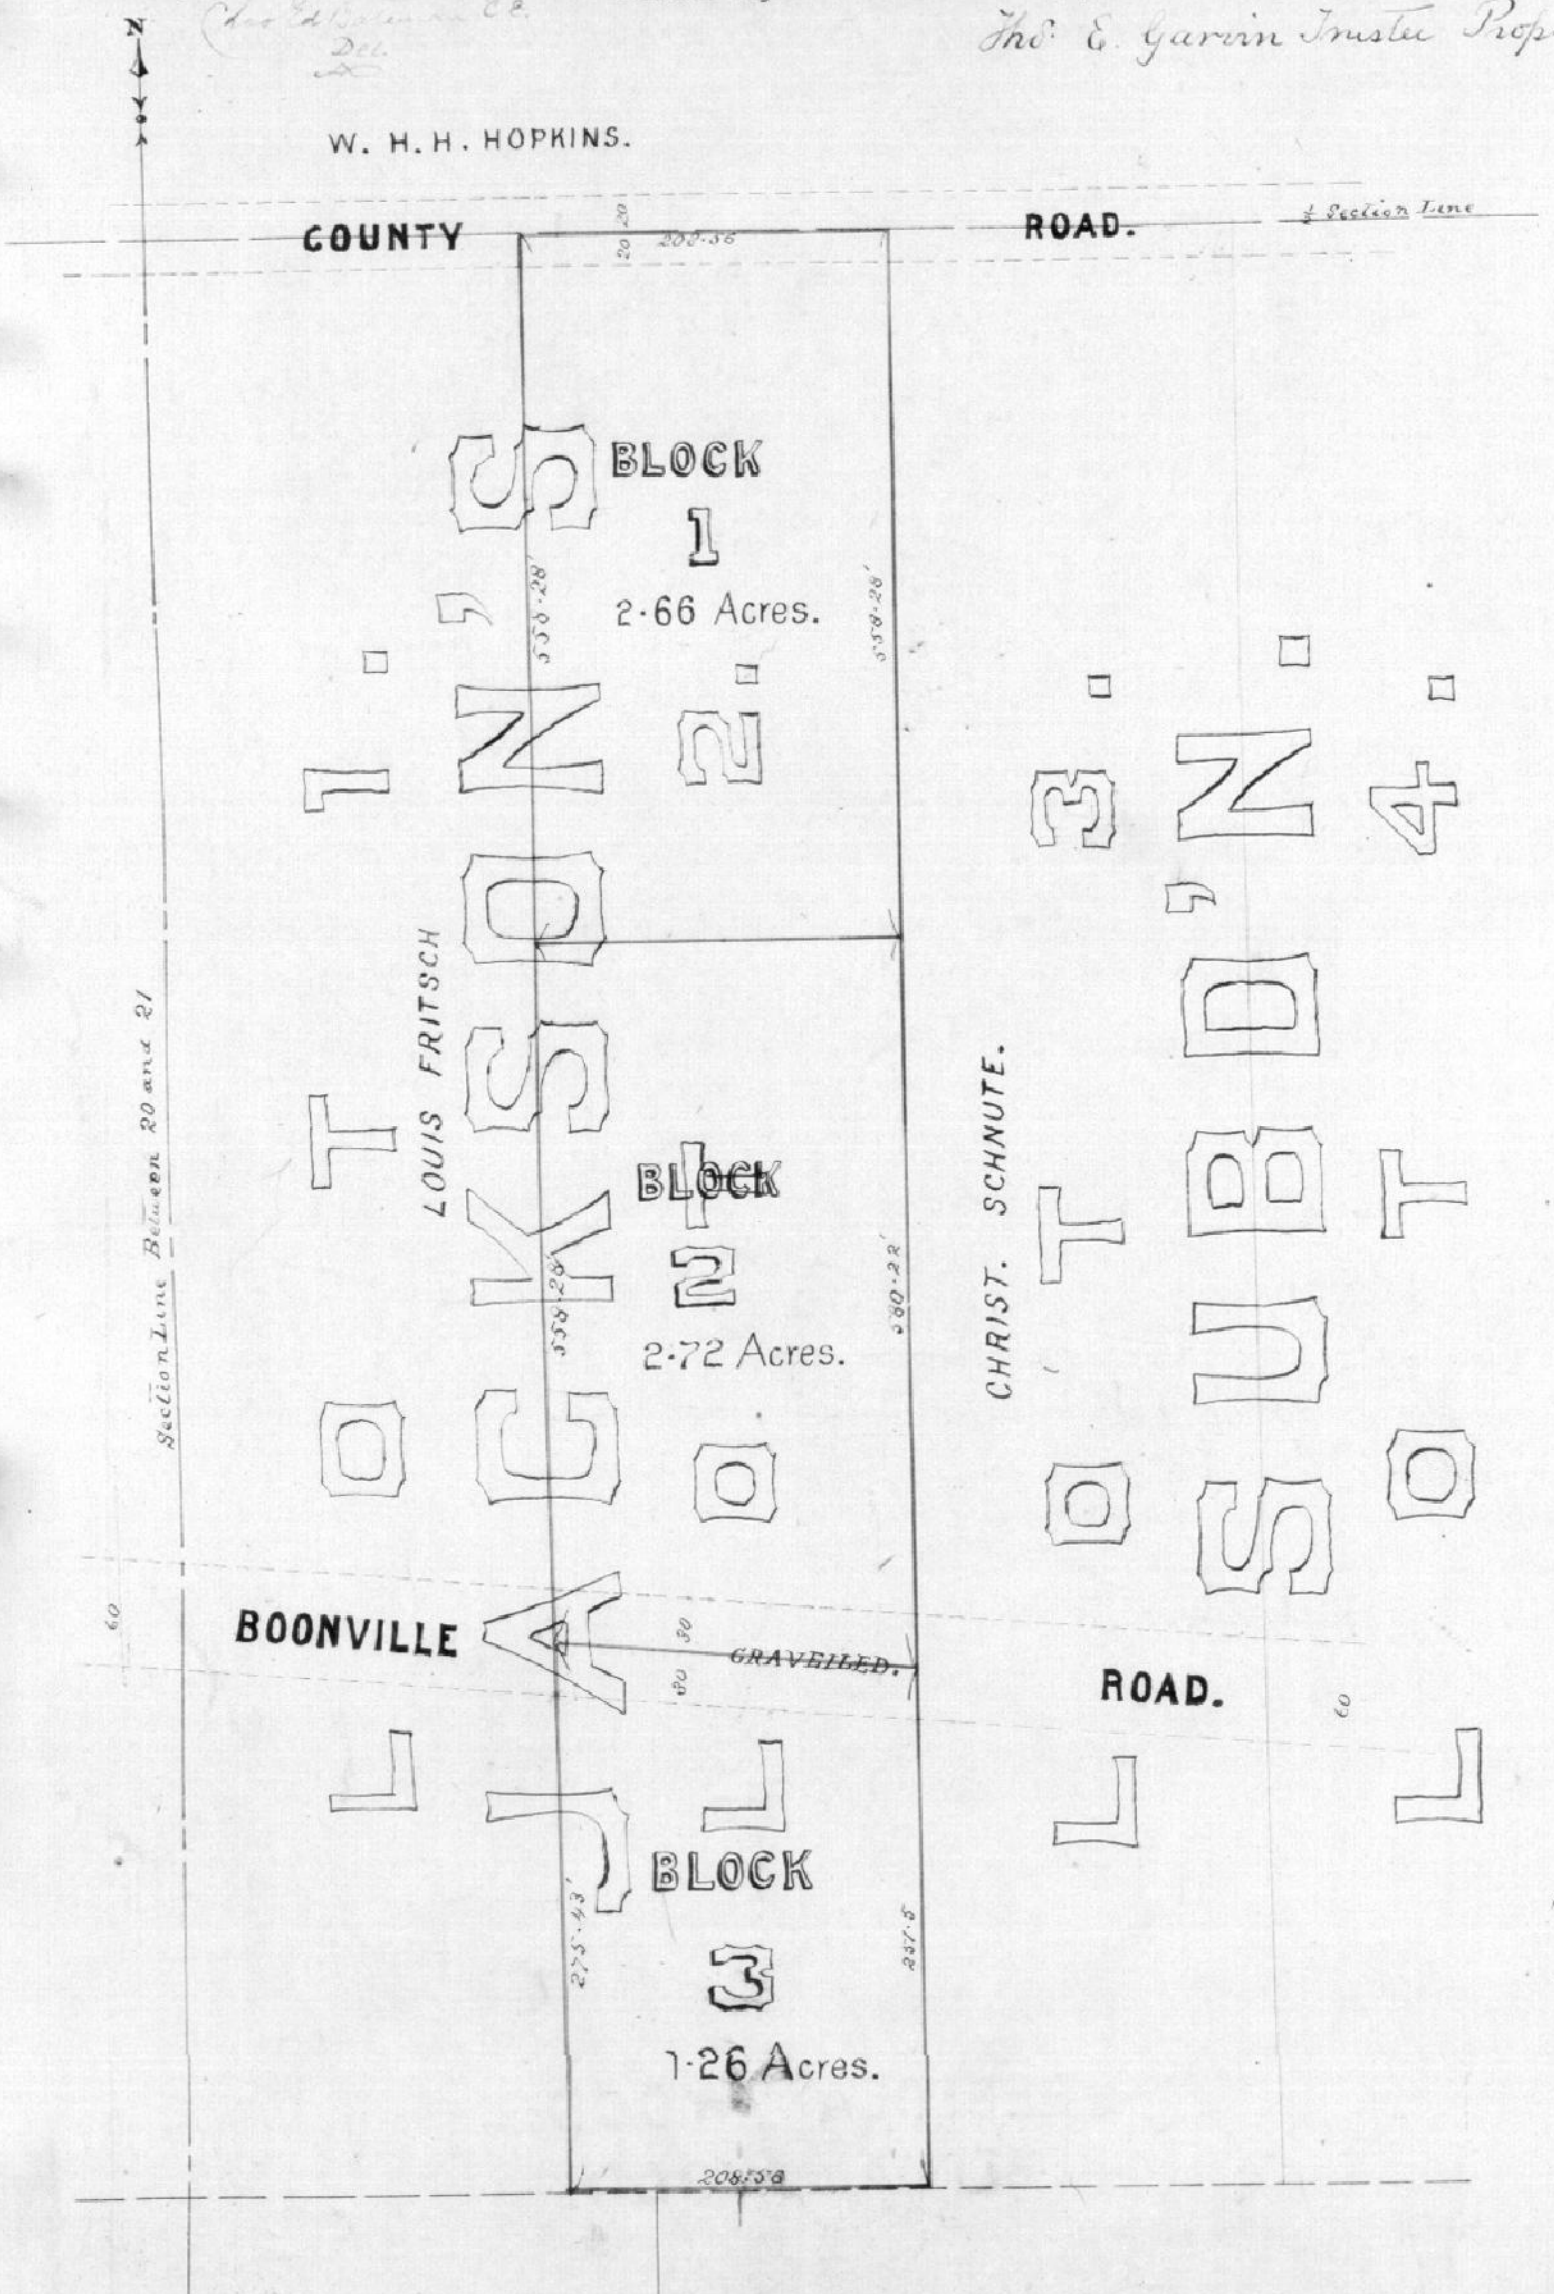

State of Indiana } ss.
Vanderburgh County }

Before me Richard P. Hedden a Notary Public in and for said County, on this 28th day of January 1875, personally appeared Thos. E. Garvin and acknowledged the execution of the annexed Plat to be his voluntary act and deed

Witness my hand and Notarial Seal

R. P. Hedden
Notary Public

Recorded February 1st 1875
H. P. Lawson R.V.C.