Jno. H. & Wm. W. MORGAN'S PLAT

OF

(Lots 5 & 6 in)

MITCHELL'S SUBDIVISION No 2.

AS RECORDED IN PLAT RECORD A. OF VANDERBURGH COUNTY AT PAGE 193.

By this Plat said Lots 5 and 6 are divided into ten blocks, marked from 1 to 10 inclusive, and said Lots and Streets located on said Plat are of the dimensions respectively marked in figures on said Plat

Witness my hand this 28th day of January 1875

Thos E. Sawin Surveyor Proprietor

Chas Eabelmann C.E. Del.

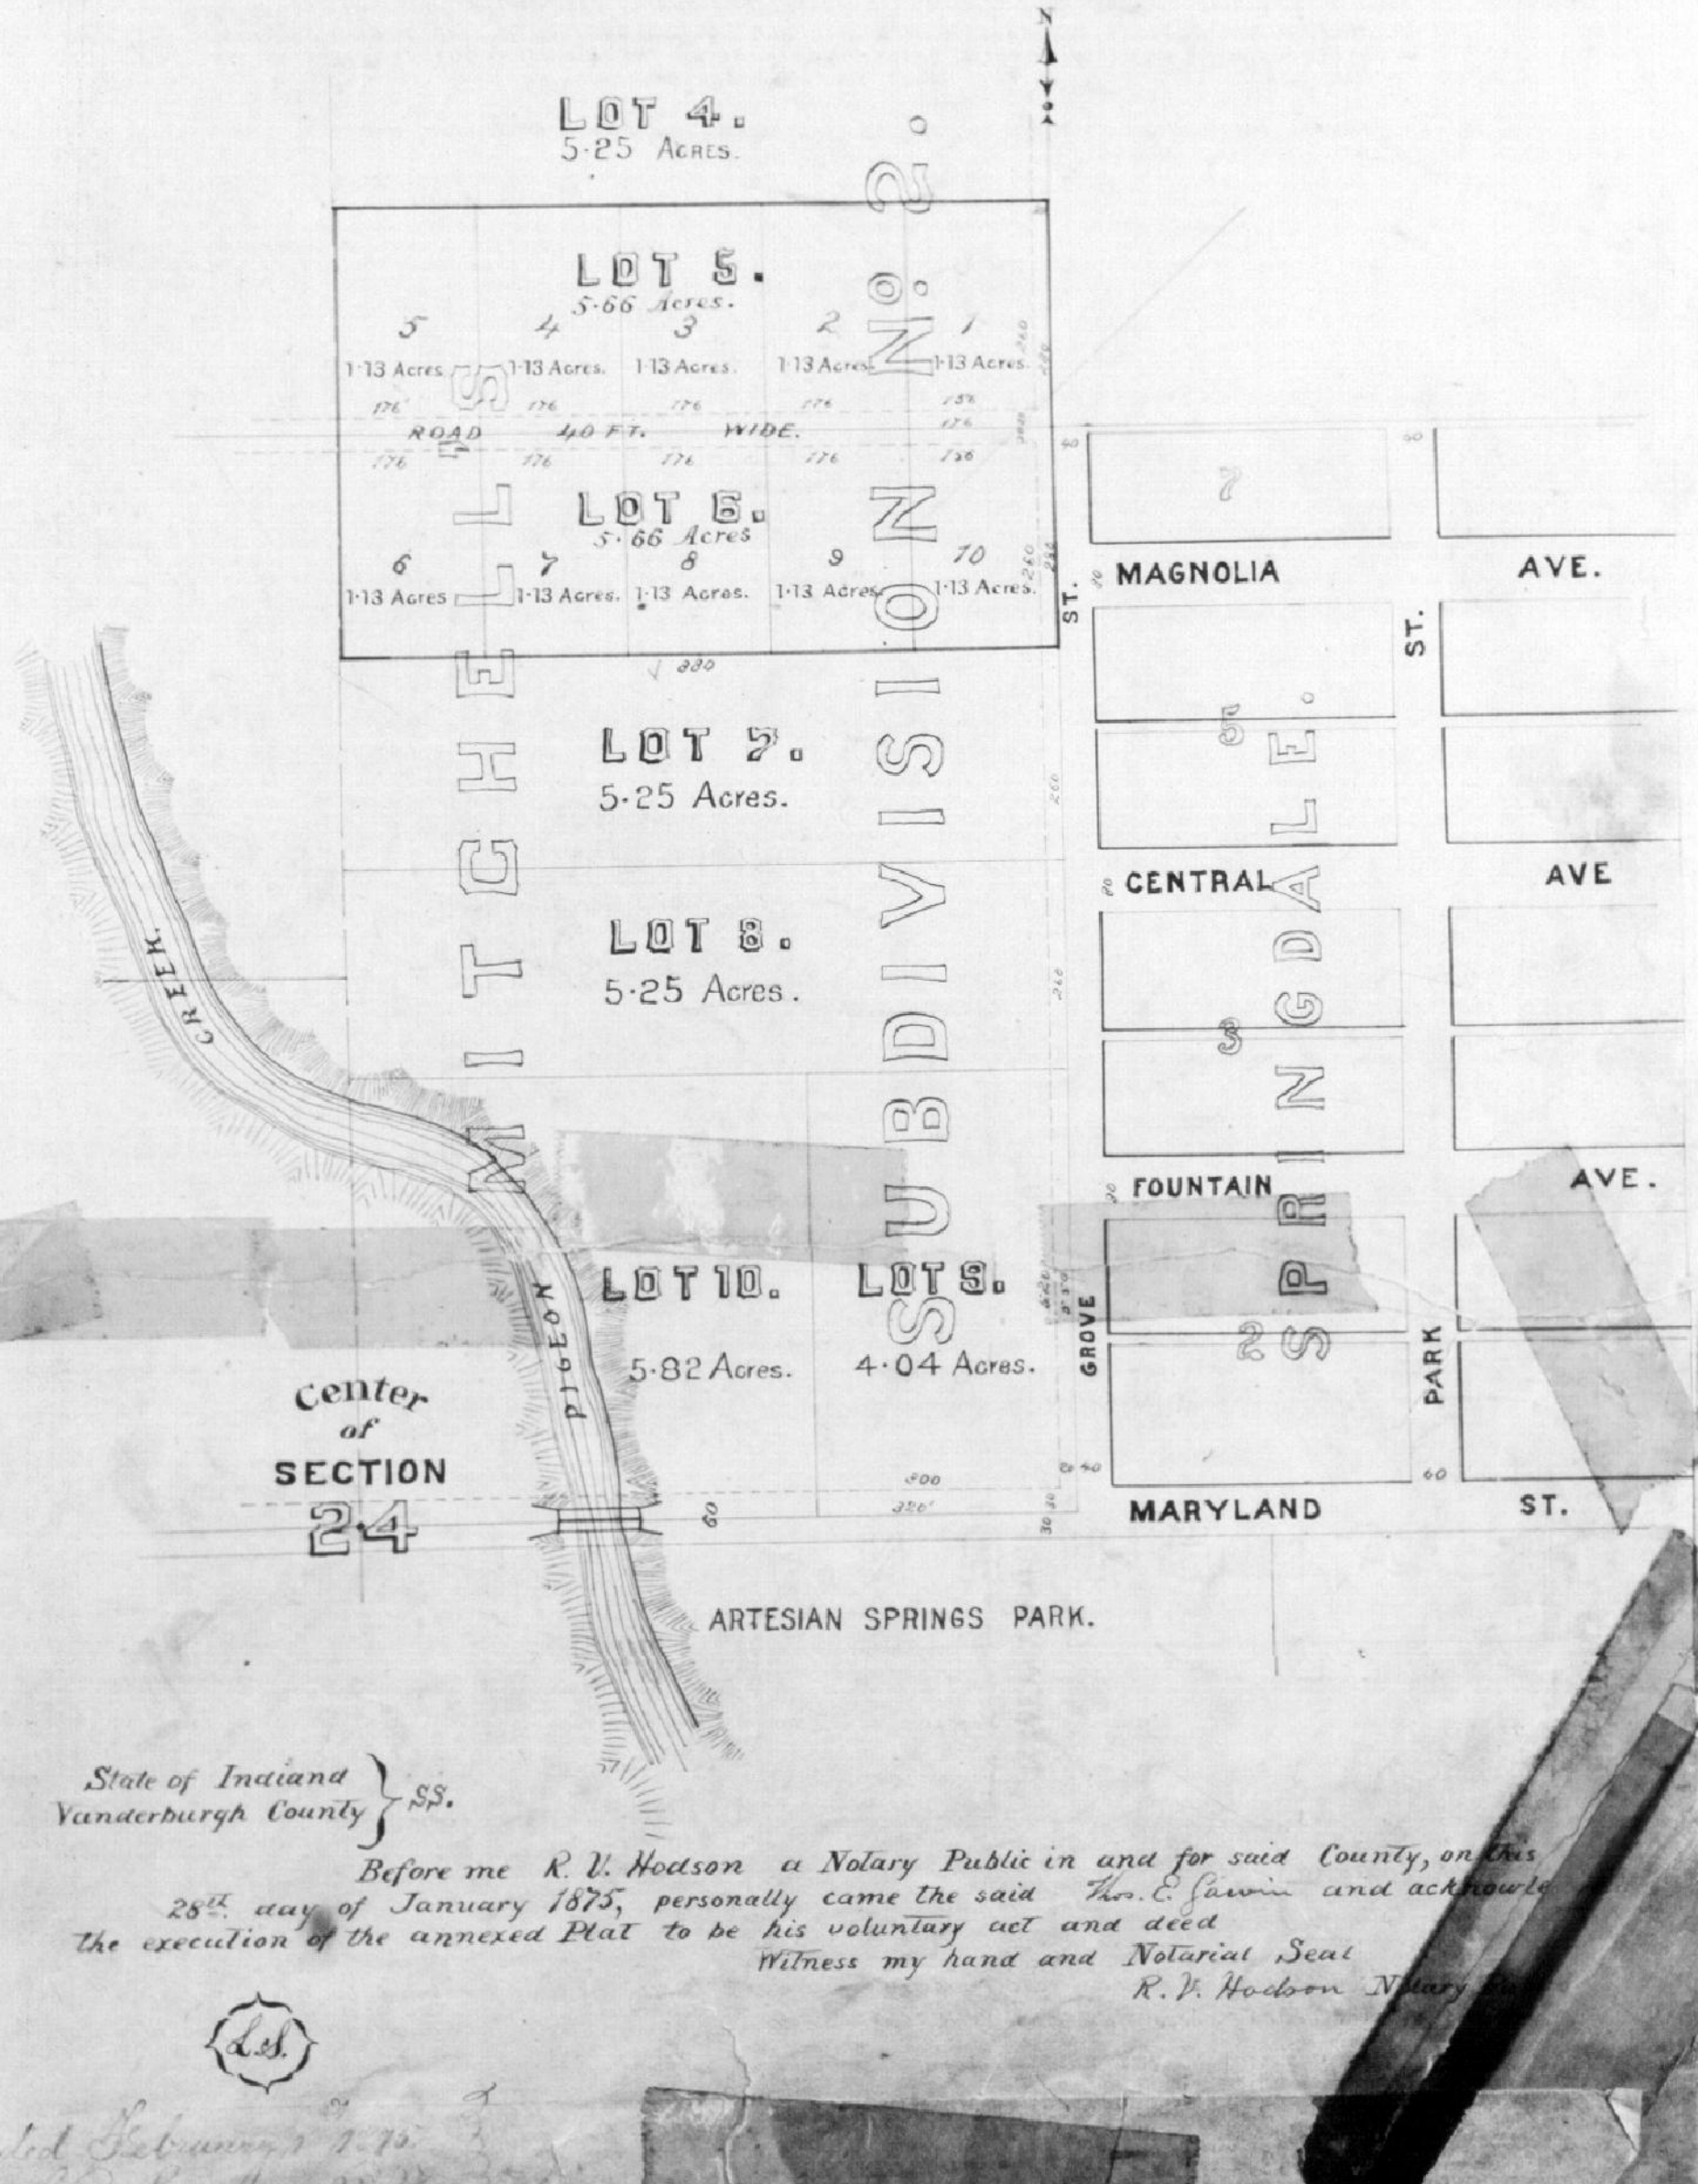

State of Indiana } SS.
Vanderburgh County }

Before me R. V. Hodson a Notary Public in and for said County, on this 28th day of January 1875, personally came the said Thos. E. Sawin and acknowledged the execution of the annexed Plat to be his voluntary act and deed

Witness my hand and Notarial Seal

R. V. Hodson Notary Pub

L.S.

Recorded February 1 1875