
Wm. W. MORGAN'S SUBDIVISION
(OF)
(WOOD'S PLAT No 1.)

AS RECORDED IN PARTITION RECORD No 1 OF VANDERBURGH COUNTY AT PAGE 190.

By this Subdivision the premises described in said Plat No. 1 are divided into nine (3) Blocks numbered from 1 to 9 inclusive, which, with the Streets adjoining said Blocks, are of the dimensions shown on the Plat.

Witness my hand, this 28th day of January 1875
Wm. E. Jarvis Morgan, Proprietor

Chas Ed. Bateman C.E. Del.

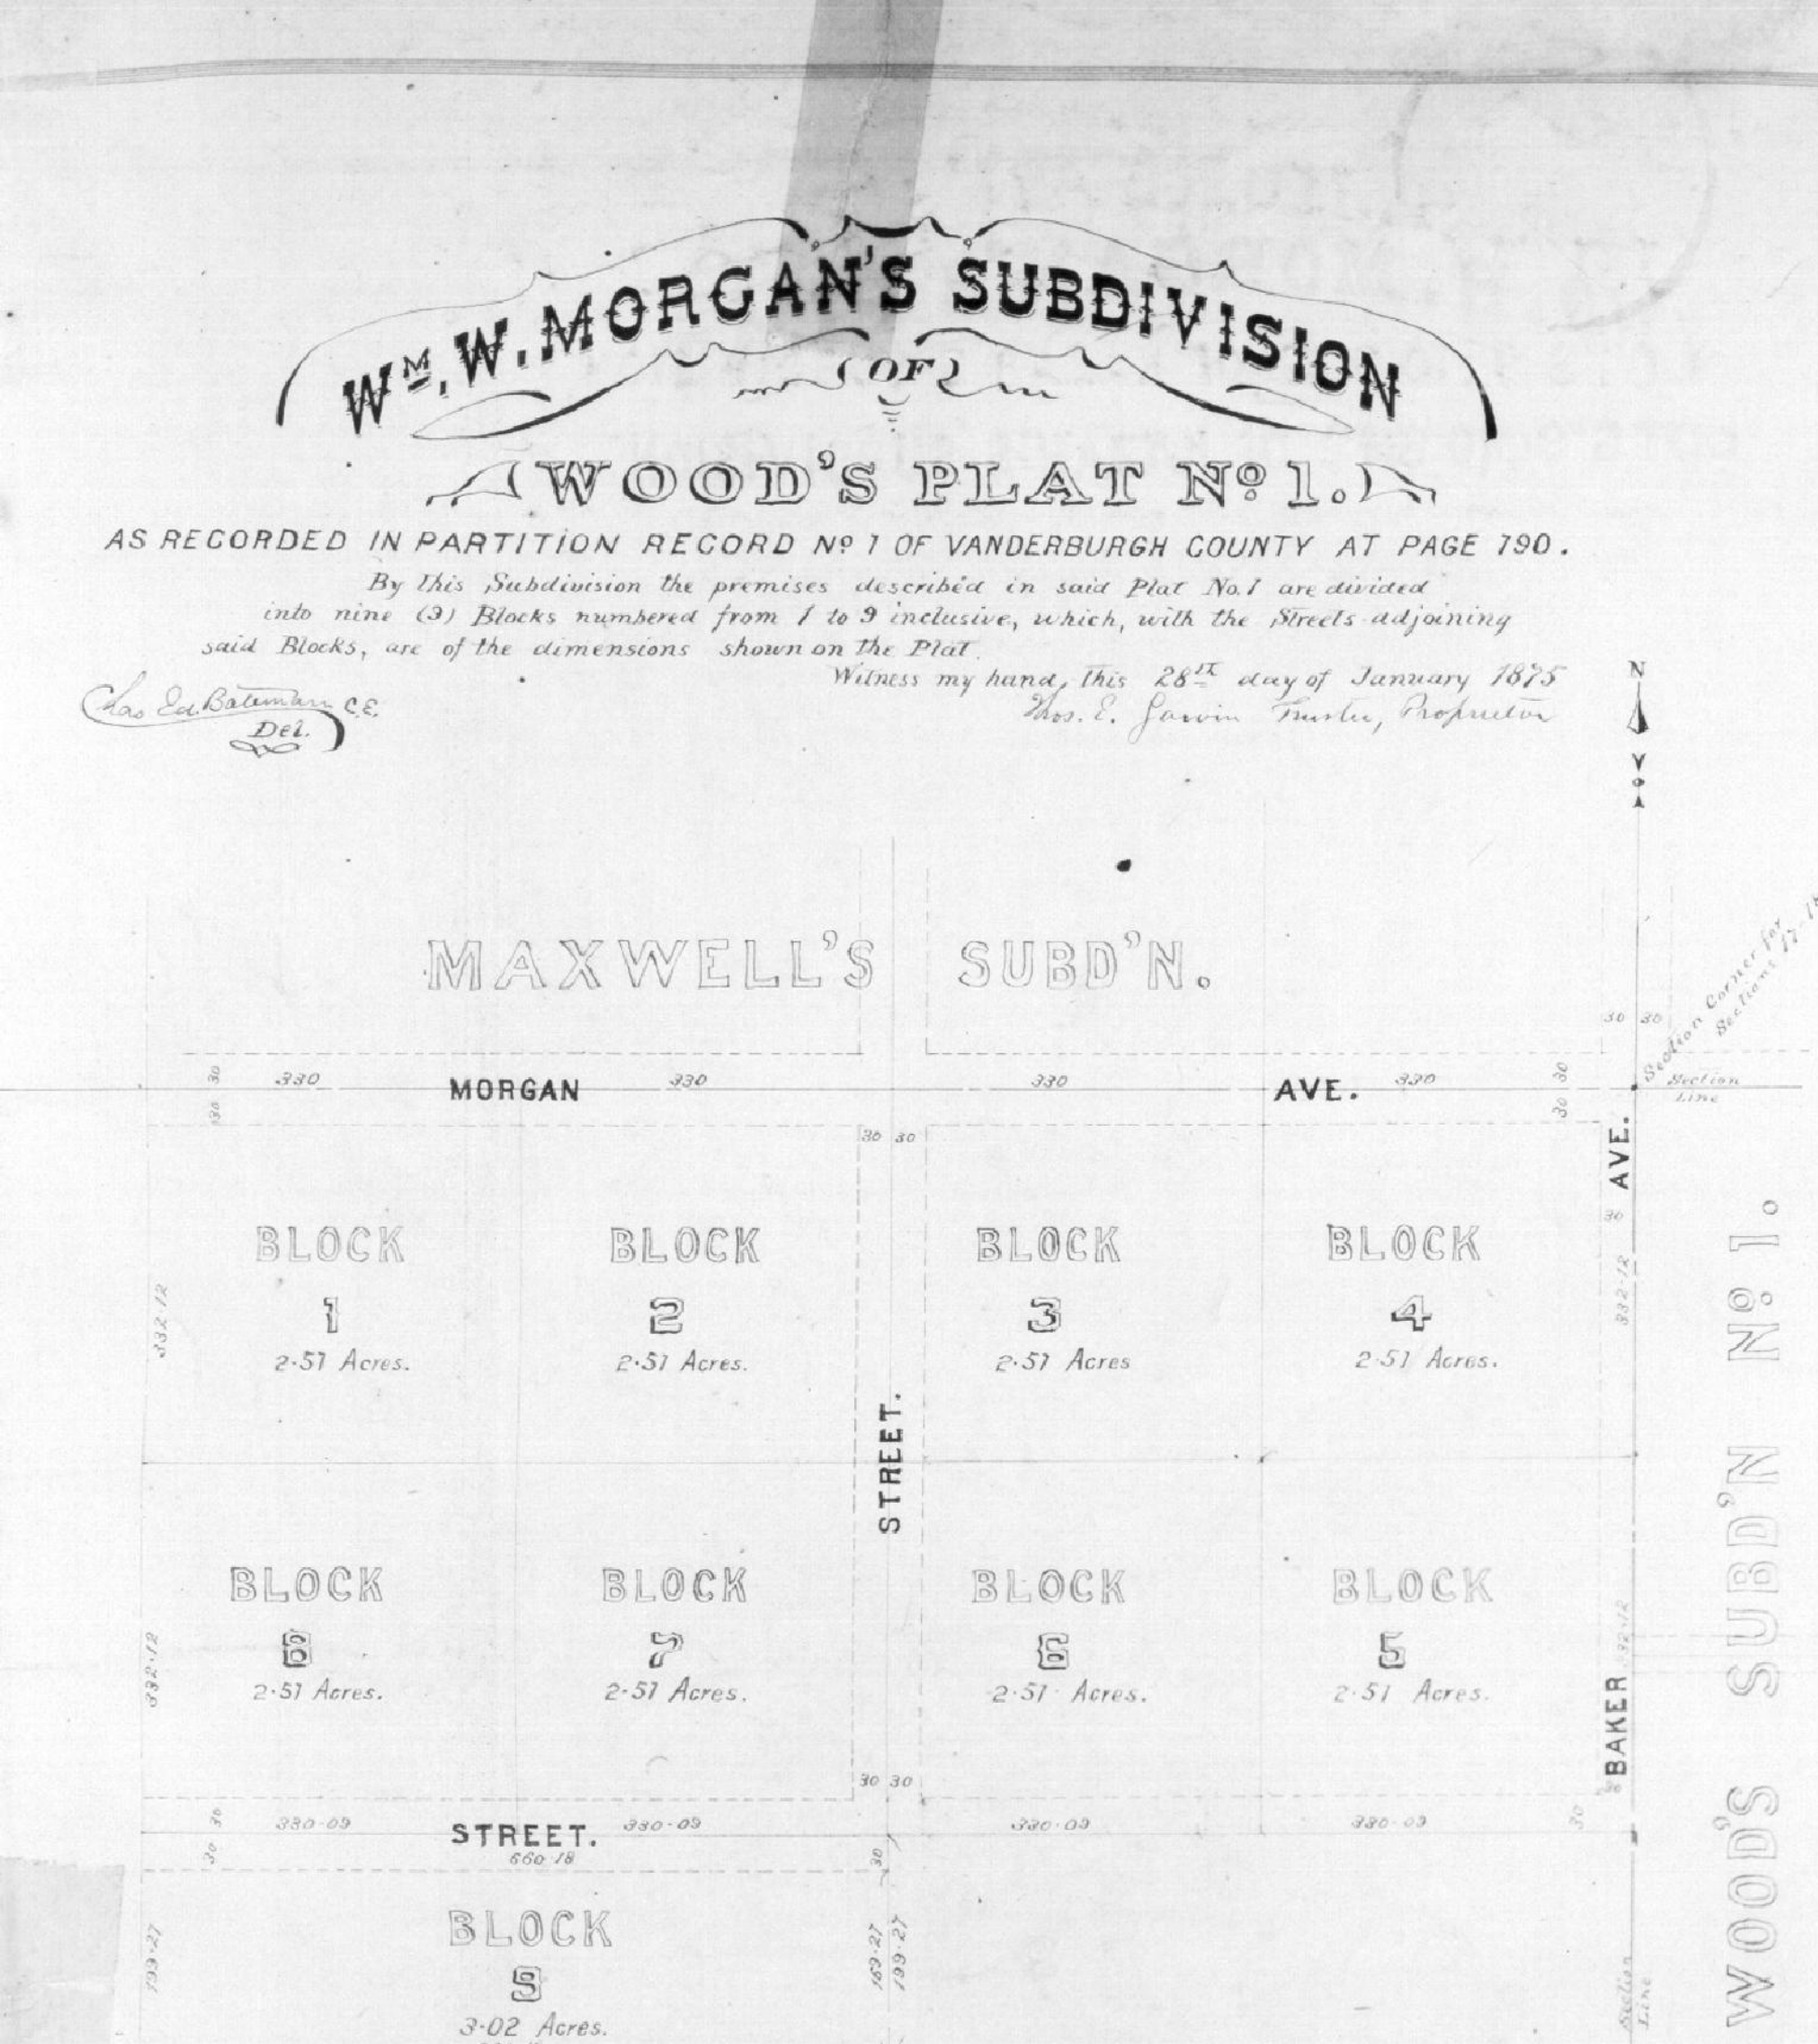

State of Indiana } ss
Vanderburgh County }

Before me Richard V. Hodson a Notary Public in and for said County, on this 28th day of January 1875 personally came the said Wm E. Jarvis and acknowledged the execution of the annexed Plat to be his voluntary act and deed.

Witness my hand and Notarial Seal
R. V. Hodson Notary Public.

L.S.

Recorded February 3rd 1875.
S. B. Lawson R.V.C.