ENLARGEMENT

ITY OF

TILLE


(Chas. La Batemun C.E. Del.)

NA.

ast and bounded as follows — Comonencing at a point where the East line
East along the North Line of Pennsylvania (formerly Ann) Street to the West line of
gement to the South line of Columbia (formerly Eleventh) Street; thence West along the South Line
id from thence South with the Eastern Boundary of Bray and Cook's Addition to Sharpe's Enlargement

January 1875.

F. W. Brinkmeyer

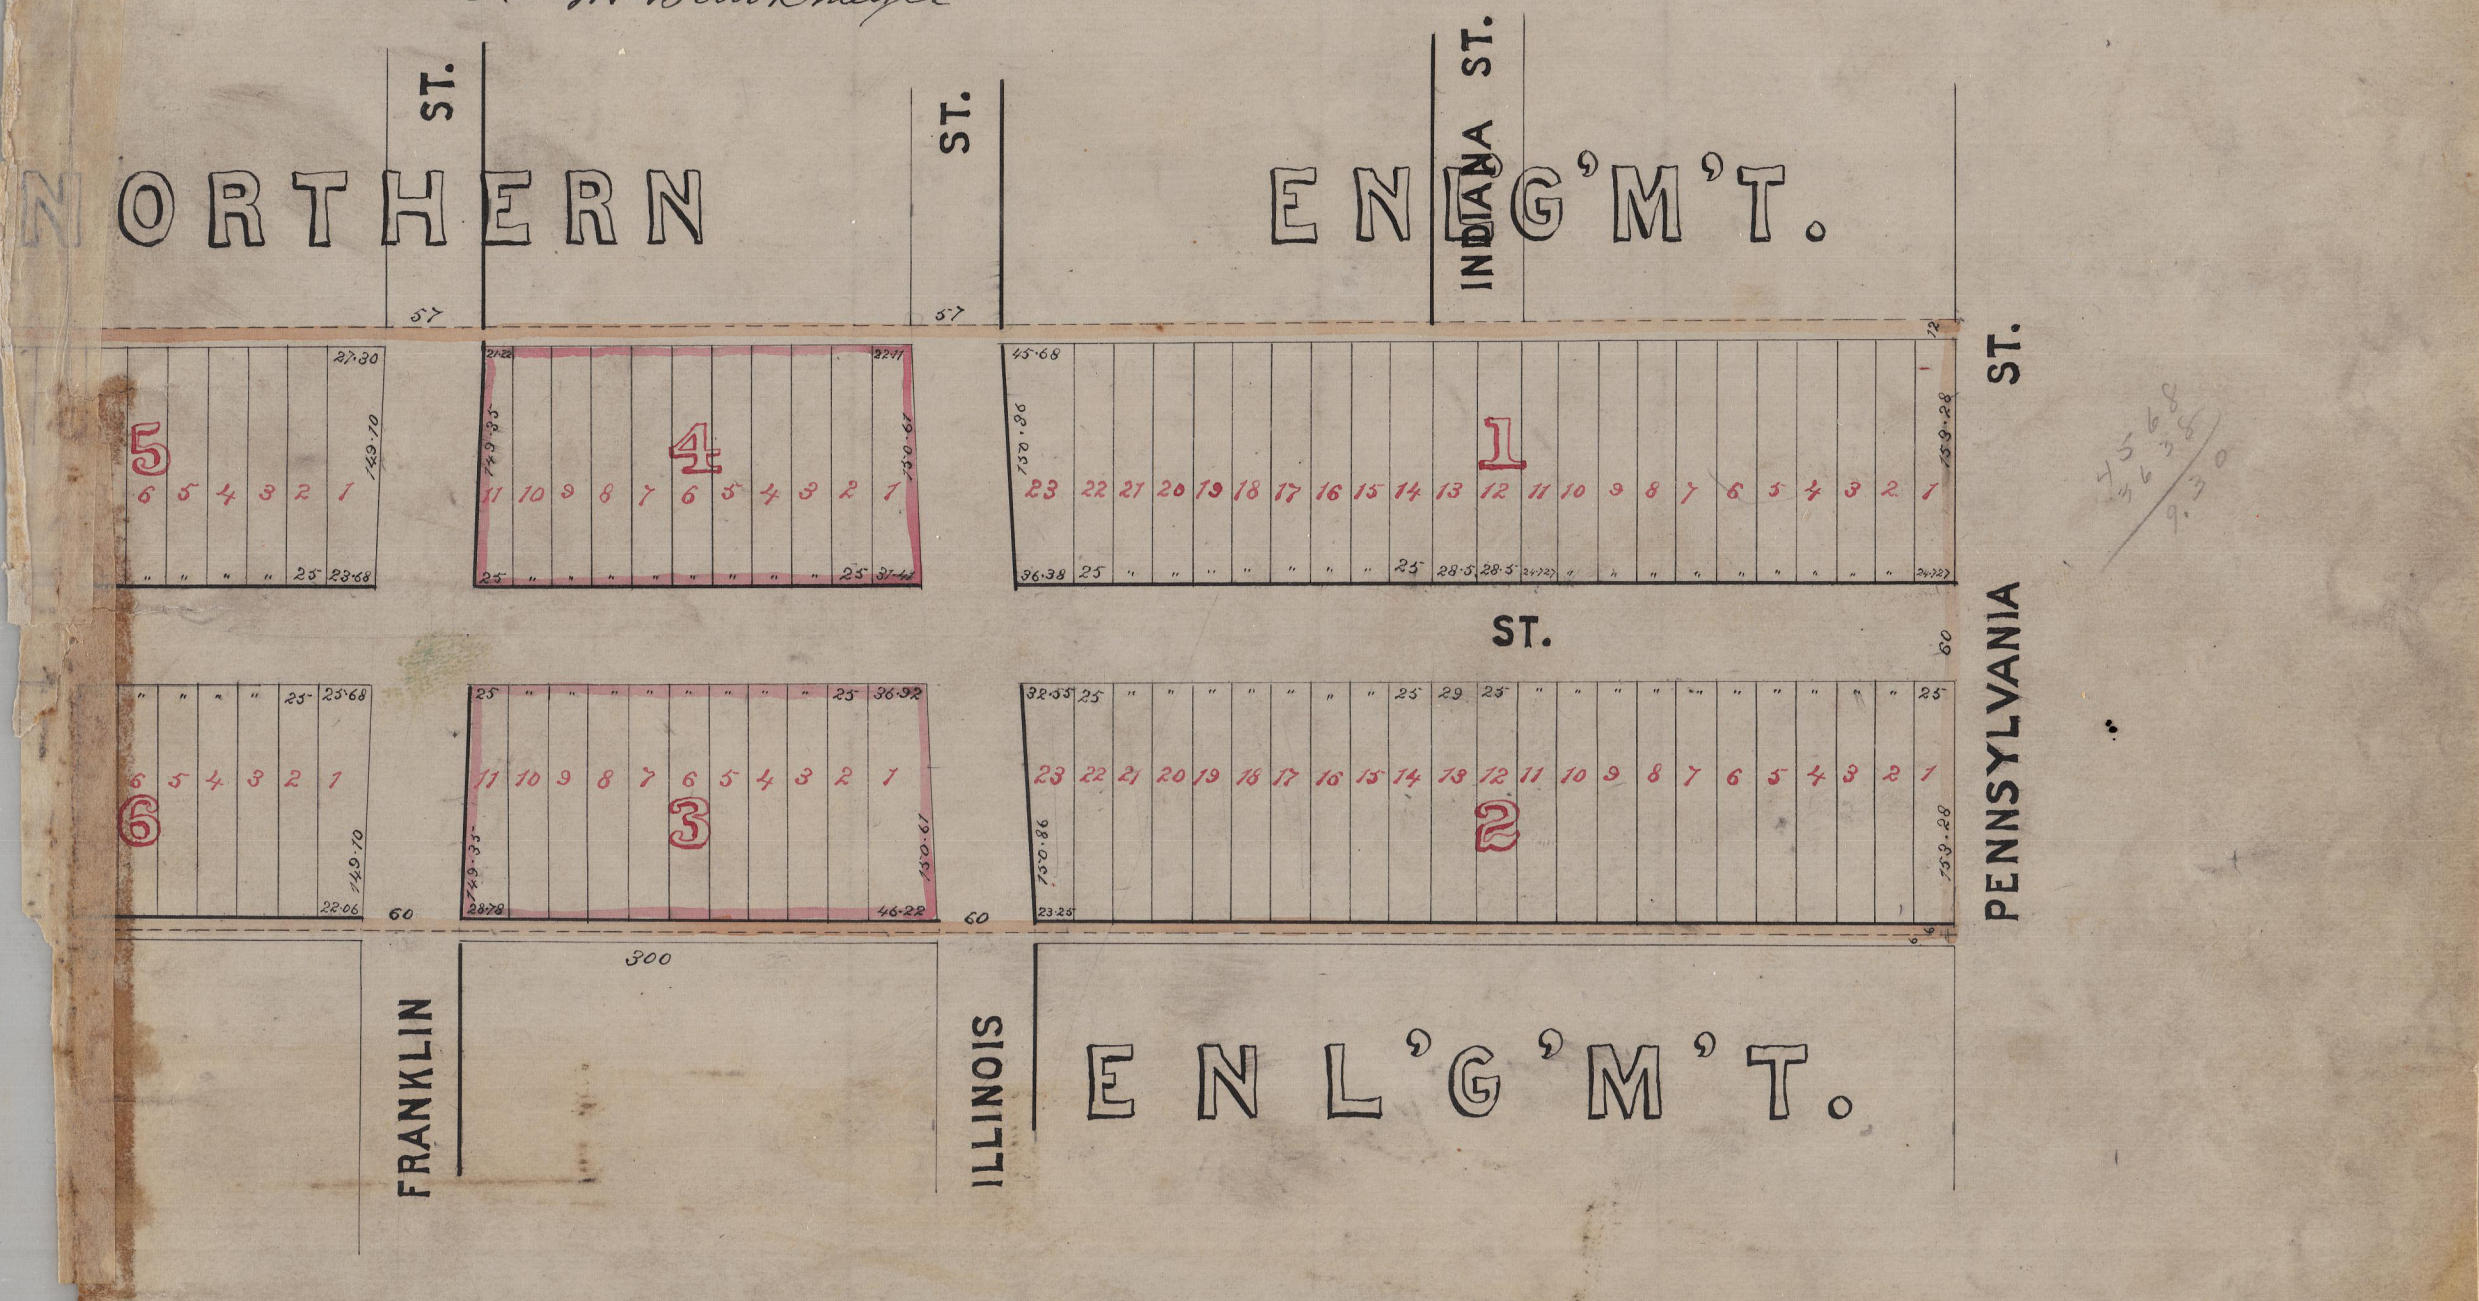

State of Indiana } SS
Vanderburgh County }

Before me S. B. Sansom Recorder in and for said County this 22nd. day of February 1875 personally appeared F. W. Brinkmeyer and acknowledged the execution of the annexed and foregoing Plat.

Witness my hand and Official Seal.

S. B. Sansom R.V.C.

Seal.