189

HOSMER & BRUSH'S RE-SUBDIVISION

(OF BLOCK 33 LAMASCO.)


LAID OUT BY STEPHEN R. HOSMER AND BY JOHN TAYLOR JR. AND NANCY BRUSH, EXECUTORS OF THE WILL OF DANIEL BRUSH, DECEASED.

Witness the hands and seals of said proprietors this 9th day of March 1875

Nancy Brush (Seal)
John Taylor Jr. (Seal)
S. R. Hosmer (Seal)
as Executors of the Will of Daniel Brush, Deceased.

SCALE 40 FT. 1 INCH.

Chas. Ed. Baleman C.E.
Del.

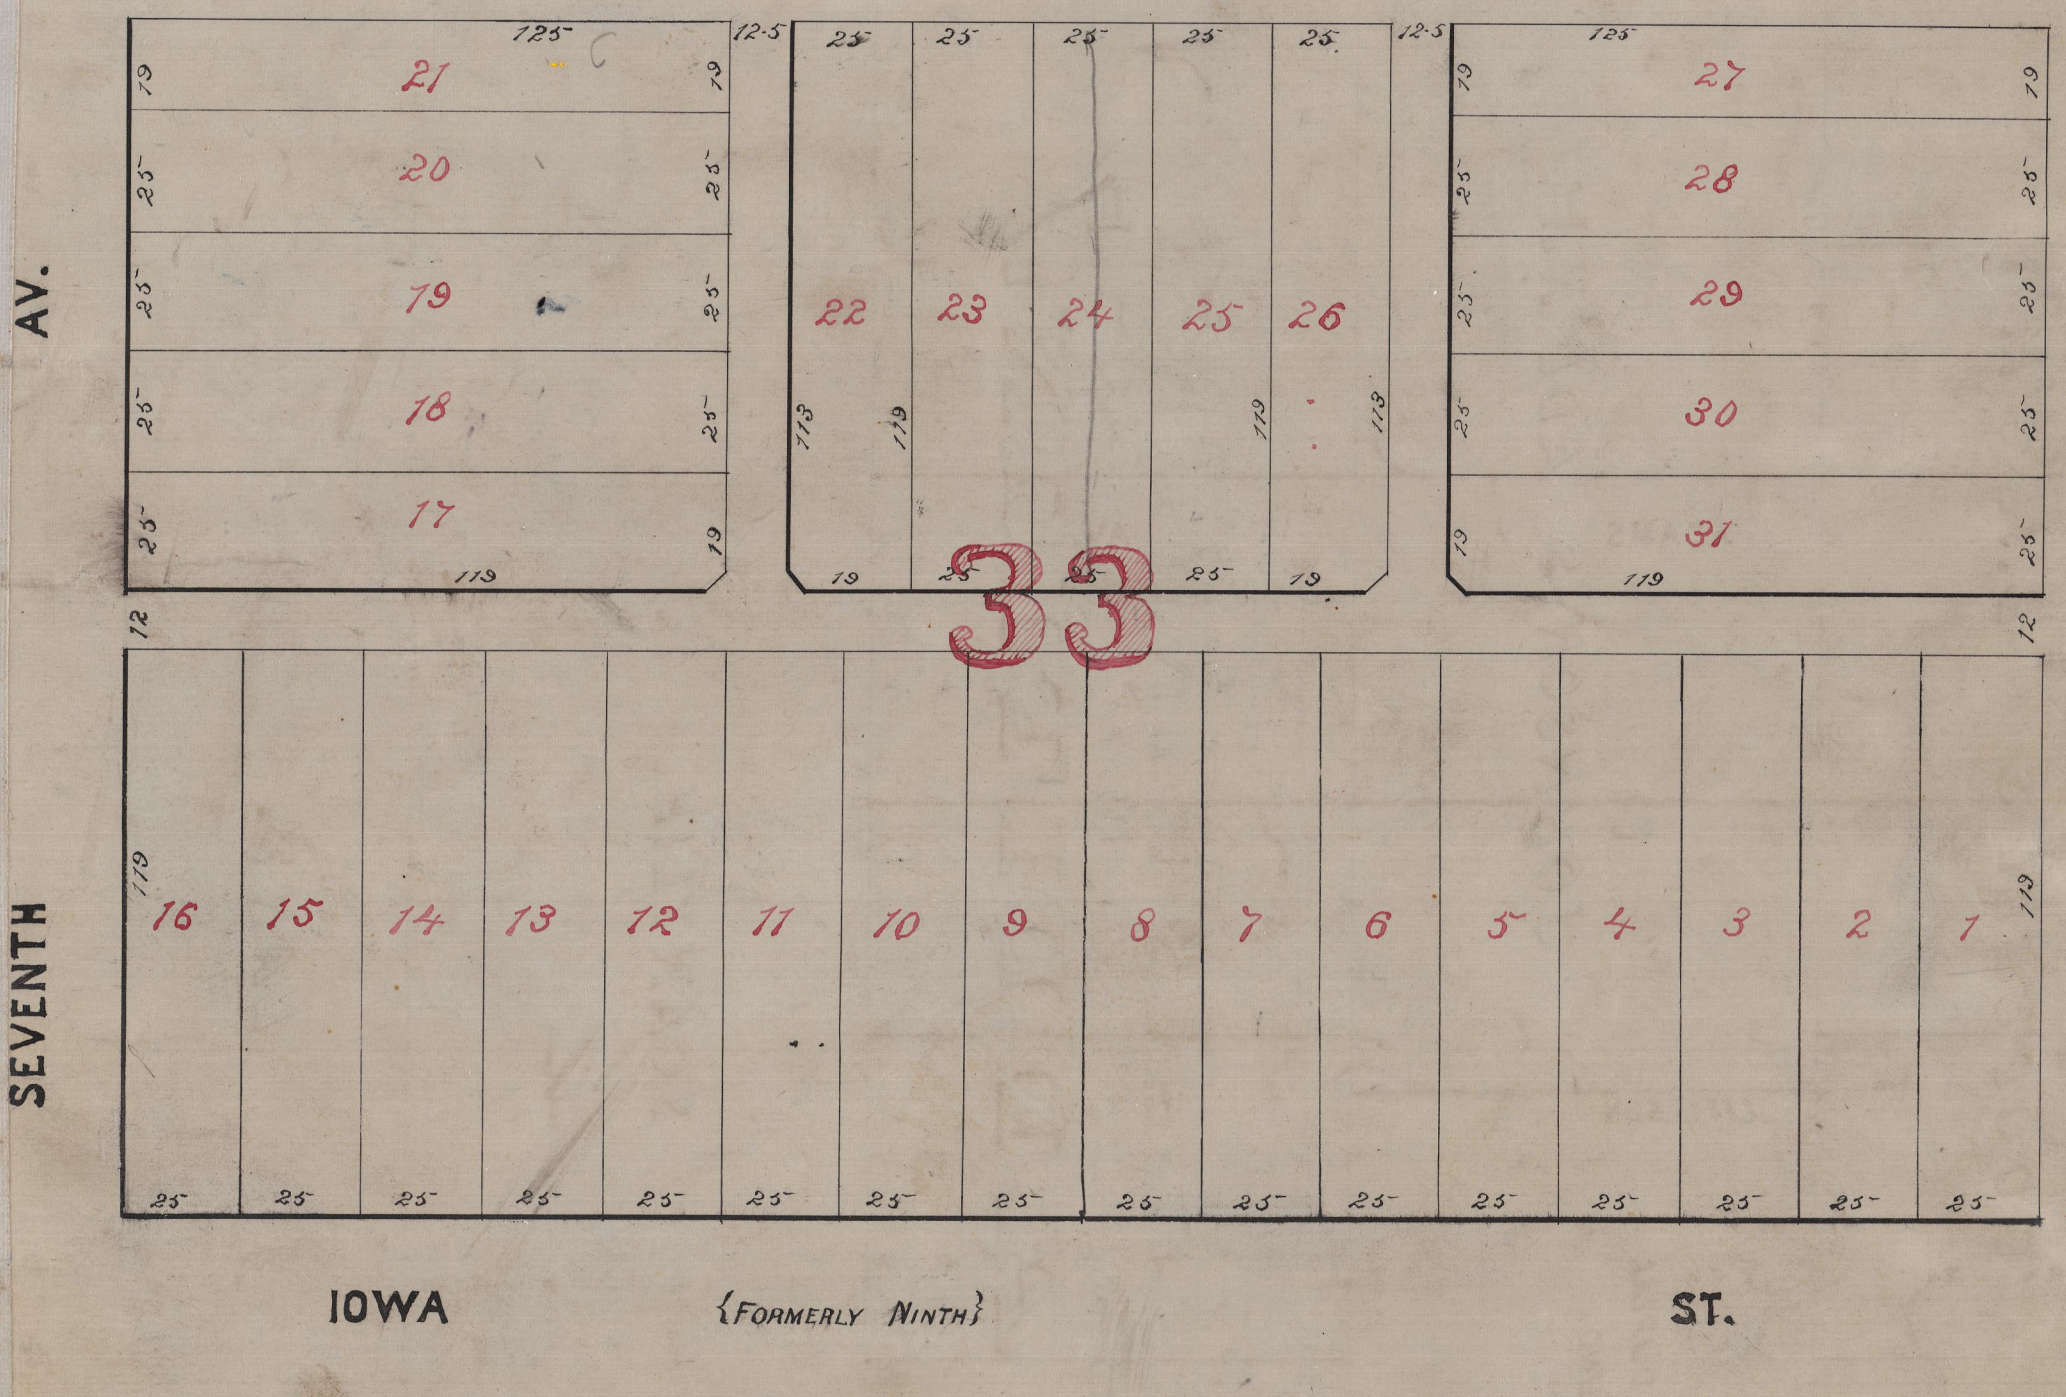

State of Ohio } SS.
Muskingum County }

On this 9th day of March 1875 before me Edgar W. Allen a Notary Public in and for said County, personally came Stephen R. Hosmer, Nancy Brush and John Taylor and acknowledged the execution of the annexed plat as their voluntary act and deed.

Witness my hand and Notarial Seal The date aforesaid

Edgar W. Allen
Notary Public

L.S.

Re[illegible] April 9th 1875
[illegible]anson R.R.C. Esq