Plat Book C Page 191
(Red Plat Books)

Map of LEWIS PARK

(Laid out in)
THE EAST HALF OF THE NORTH EAST QUARTER OF
SECTION 28 TOWNSHIP 6 SOUTH OF RANGE 10 WEST.
BY THE UNDERSIGNED PROPRIETORS THEREOF

SCALE 200 FT. = 1 INCH
DRAWN BY CHAS. E. BATEMAN C.E.

J. K. Minor
J. W. Hughes
Hollingsworth & Brown

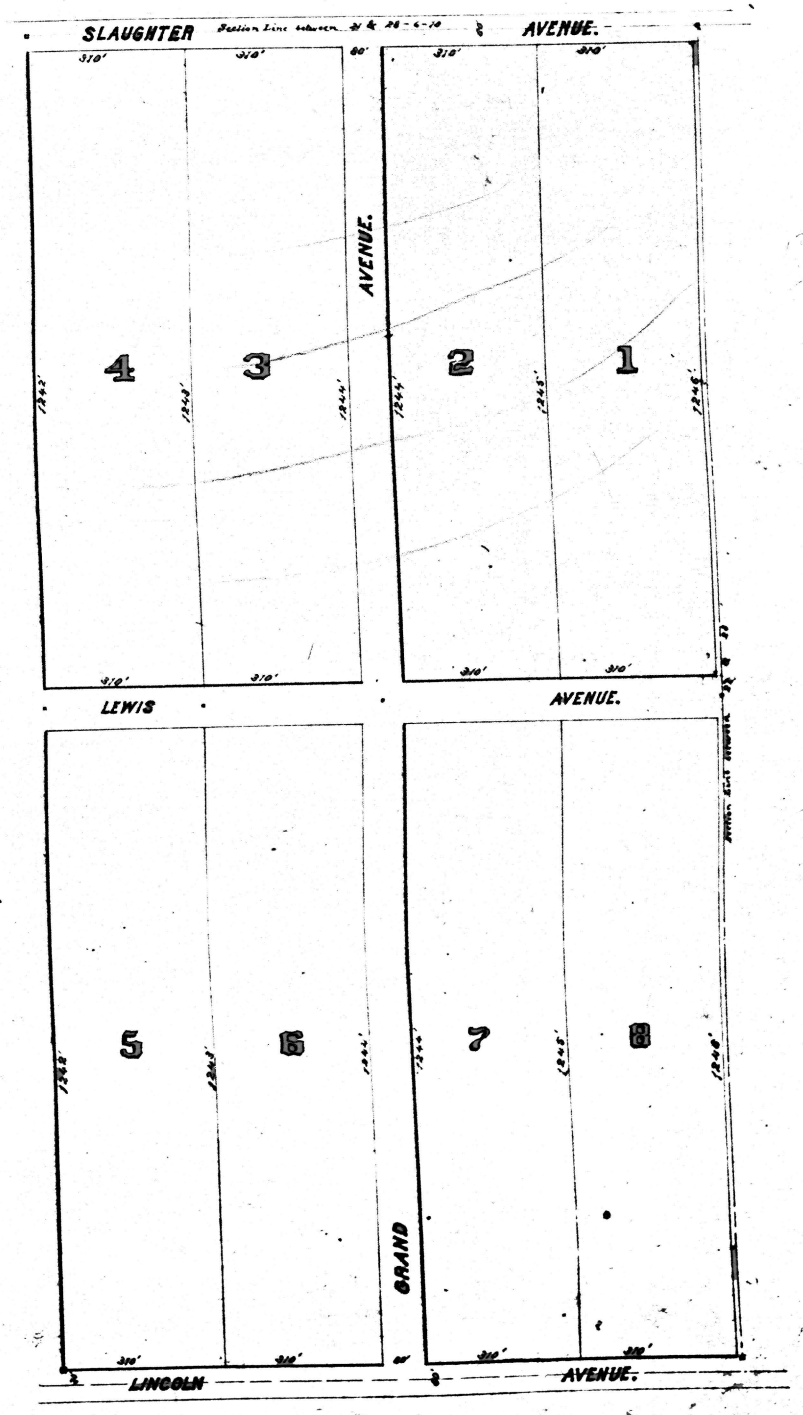

State of Indiana } ss.
Vanderburgh County }

Before me the undersigned Recorder in and for said County personally appeared. J. K. Minor, T. J. Hollingsworth, Wm Brown and J. W. Hughes and acknowledged the execution of the annexed Plat.

Witness my hand and Official seal this 8th day of June A.D. 1875

S. B. Sansom
R.V.C.

L.S.

Recorded June 8th 1875.
S. B. Sansom R.V.C.