2

192

ALVAH JOHNSON'S SUBDIVISION (OF) Lot 1 Block 6 PARRETT'S ENLARGEMENT OF THE CITY OF EVANSVILLE.

DIMENSIONS ARE SHOWN HEREON.

Alvah Johnson

SCALE 50 FT. = 1 INCH

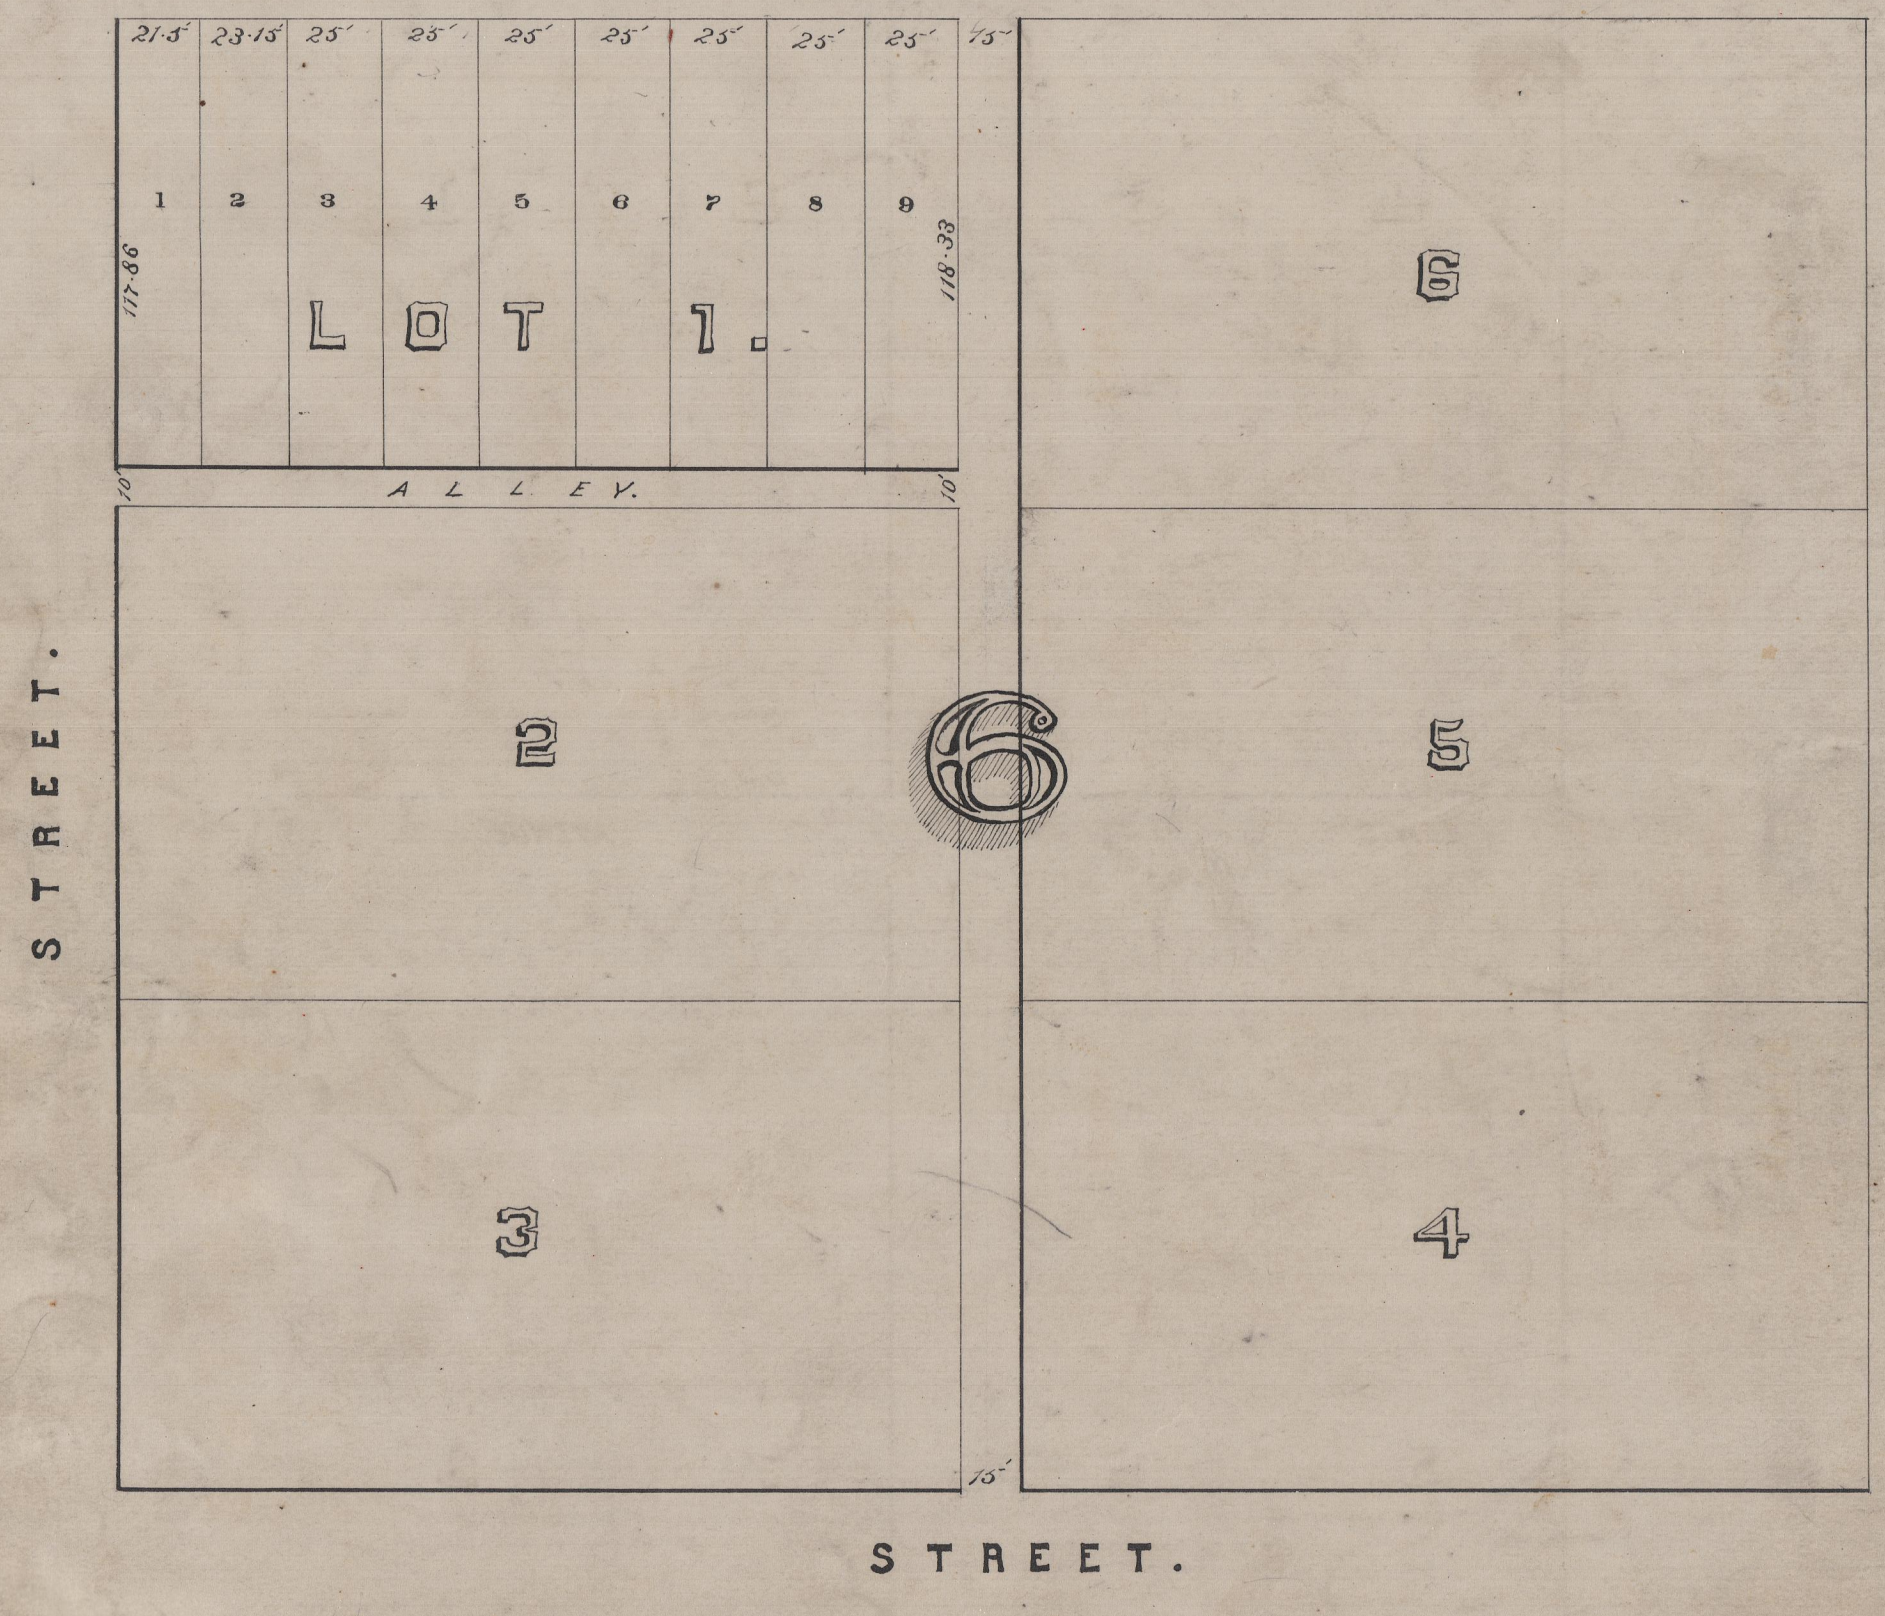

STREET.

State of Indiana } ss.
Vanderburgh County }

Before me S. B. Sansom Recorder in and for said County this 11th day of June 1875 personally appeared Alvah Johnson and acknowleaged the execution of the annexed Plat.

Witness my hand and Official Seal.

S. B. Sansom
R. V. C.

L.S.

Recorded June 11th 1875

State of Indiana } ss.
Vanderburgh County }

This day personally appeared before me Fannie Cawsby, Charles Cawsby, Jane Kelly and Granville Kelly and acknowledged the execution of the foregoing Plat

In Witness whereof I hereunto set my hand and Notarial Seal this 13th day of April A.D. 1875

Sebastian Kennich
Notary Public