
KAPPLER AND SCHNAKENBURG'S SUBDIVISION of LOTS 32, 33, 34, 35, & 36 HUSTON'S ADDITION TO THE CITY OF EVANSVILLE.

Eugene Kappler
F. W. Schnakenburg
pr. Peter Vierling
Atty in fact.

W. Schnackenburg.

Lot 37.

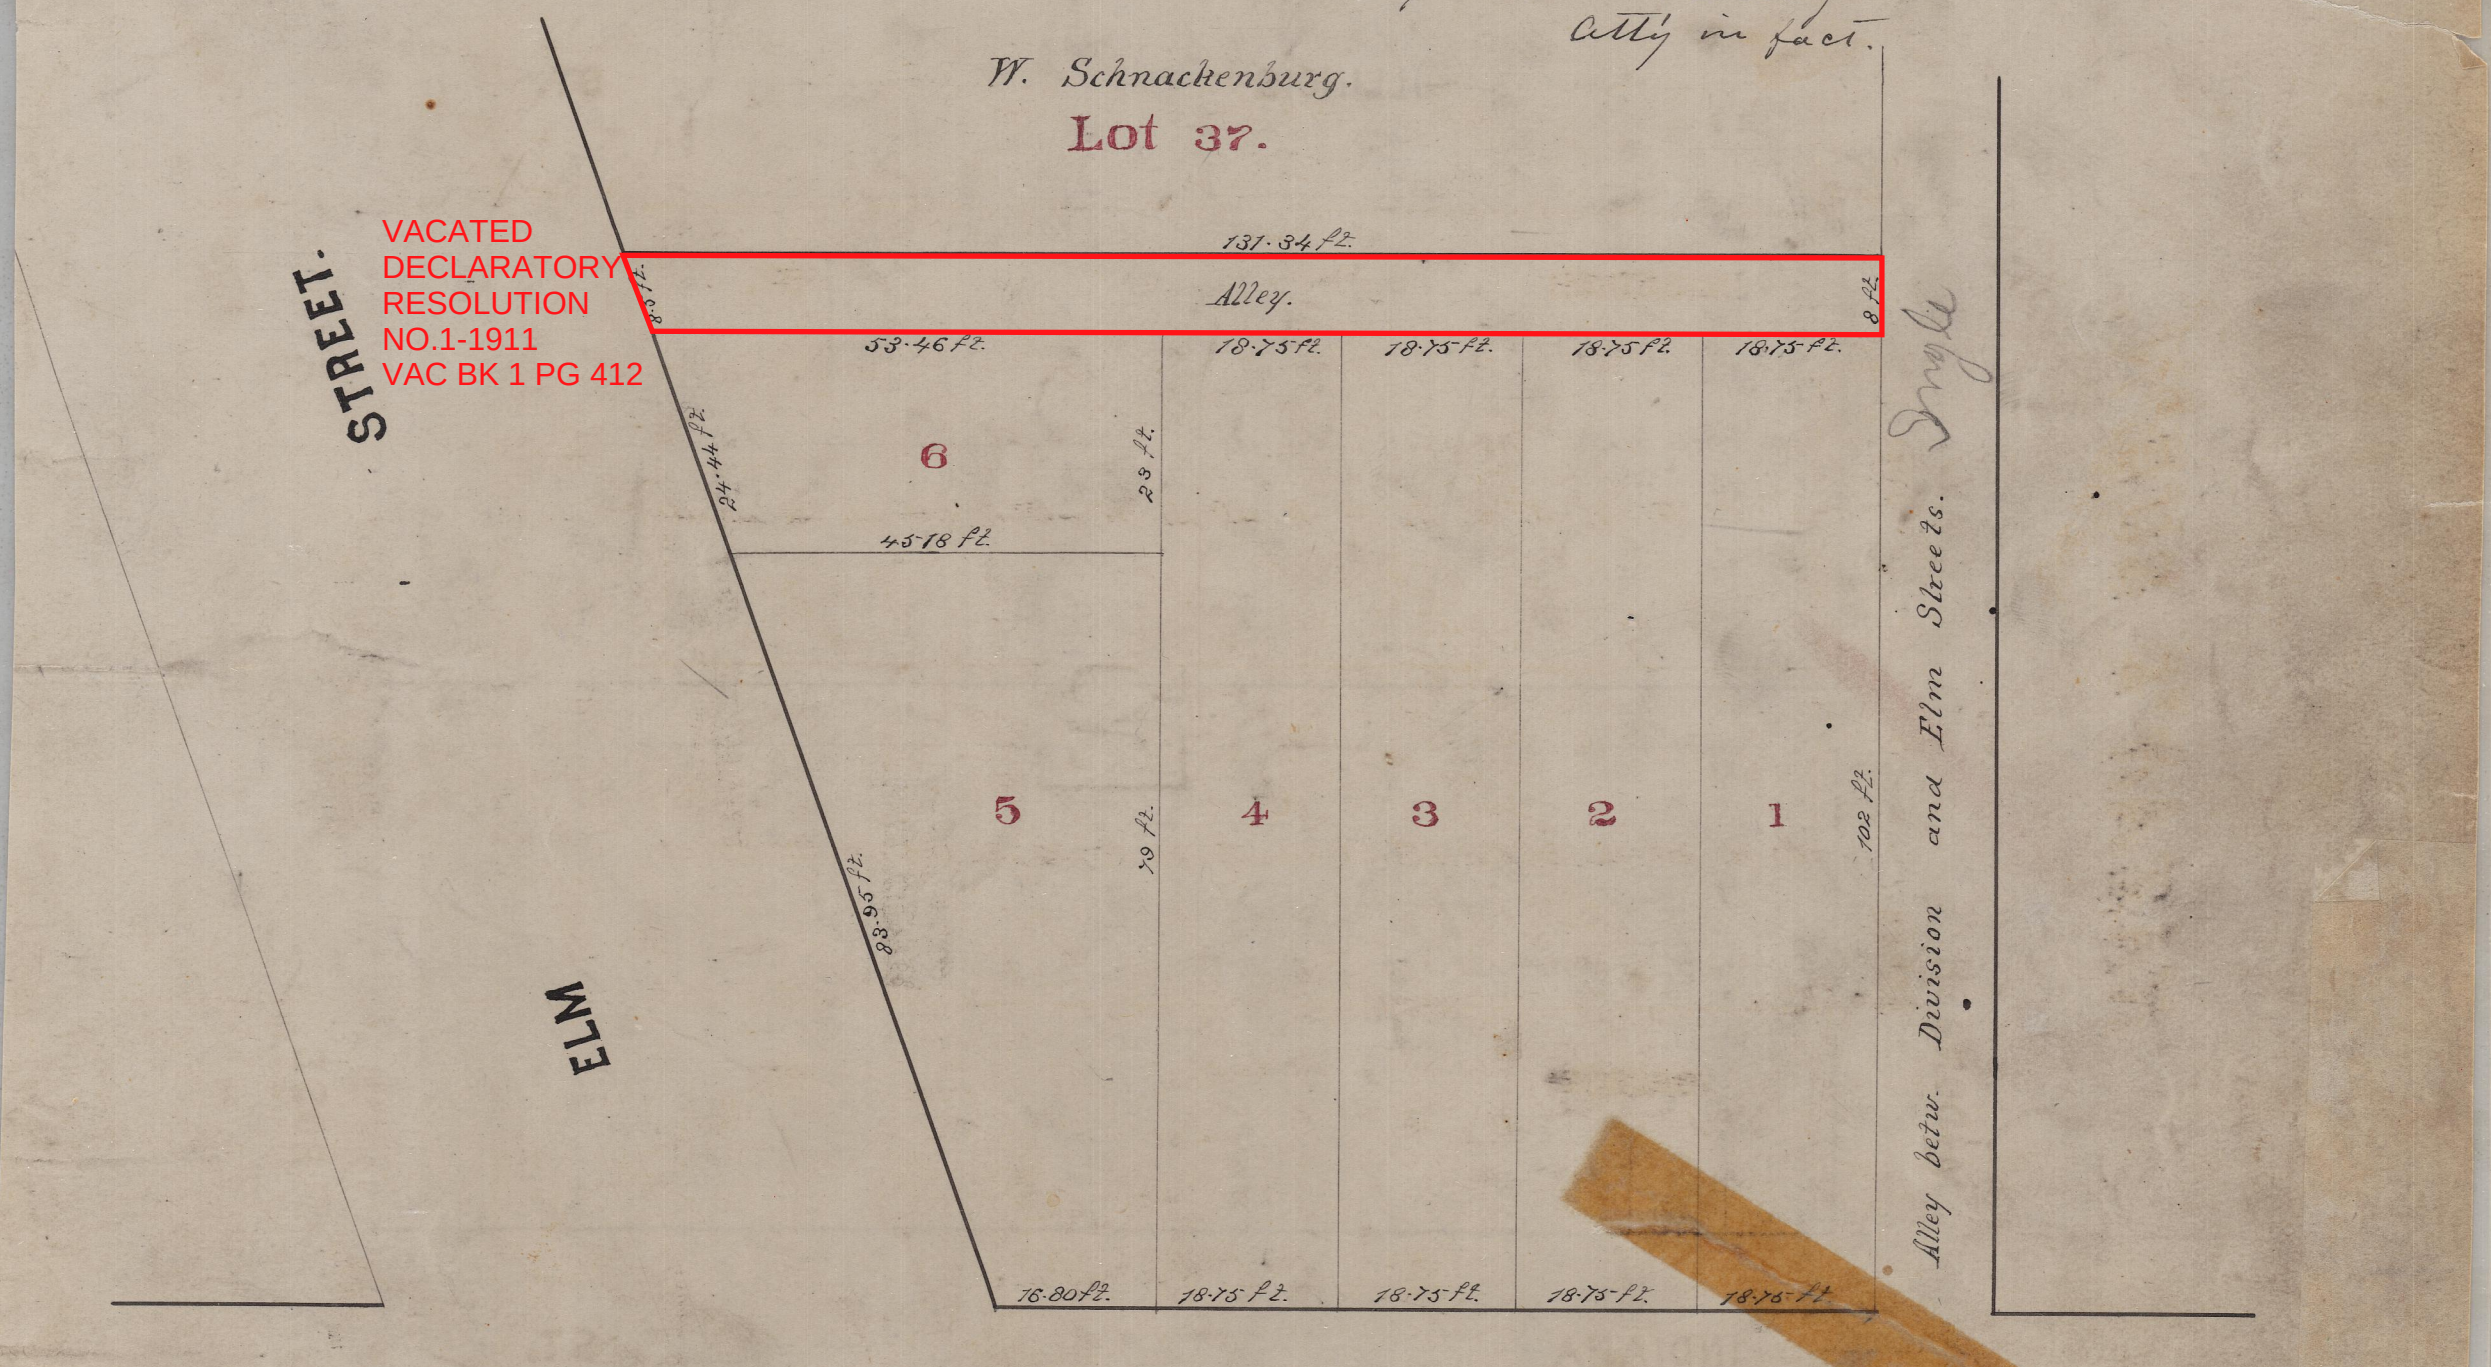

State of Indiana
Vanderburgh. County } ss.

Before me S. B. Sansom Recorder in and for said County this 27th day of August 1875 personally appeared Eugene Kappler and F. W. Schnakenburg by Peter Vierling his Attorney in fact, and acknowledged the execution of the above and foregoing Plat

Witness my hand and Official Seal

S. B. Sansom R. V. C.

L. S.

Recorded August 27th 1875.
S. B. Sansom R. V. C.