Plat of SECOND WALNUT STREET ADDITION.

TO THE

CITY OF EVANSVILLE

INDIANA

This addition is laid out on part of the North East quarter of Section No. Twenty nine {29} in Township No. Six {6} South of Range No. Ten {10} West described and bounded as follows, viz: beginning on the Western boundary line of said quarter section at a point where said boundary line strikes the south boundary line of Walnut {formerly Orange} Street of the Walnut Street Addition - thence South along the Western boundary line of said quarter Section one hundred and forty {140} feet, thence East three hundred and ninty nine {399} feet, to the centre of the Wabash and Erie Canal, thence North Easterly along the centre line of said Canal two hundred and eight and three tenths {208·3/10} feet to the production South of the East boundary line of Morris Avenue of said Walnut Street Addition - thence North twenty three {23} feet to the South boundary line of said Walnut Street, thence West along said boundary line five hundred and seventy three and one half feet to the place of beginning. The number and dimensions of the lots - the dimensions of the Streets and alley are as shown on this plat. Oct. 25th 1875

Charles Y. Morris Proprietor.

SCALE 80 FT TO 1 INCH

DRAWN BY C.E. BATEMAN C.E.

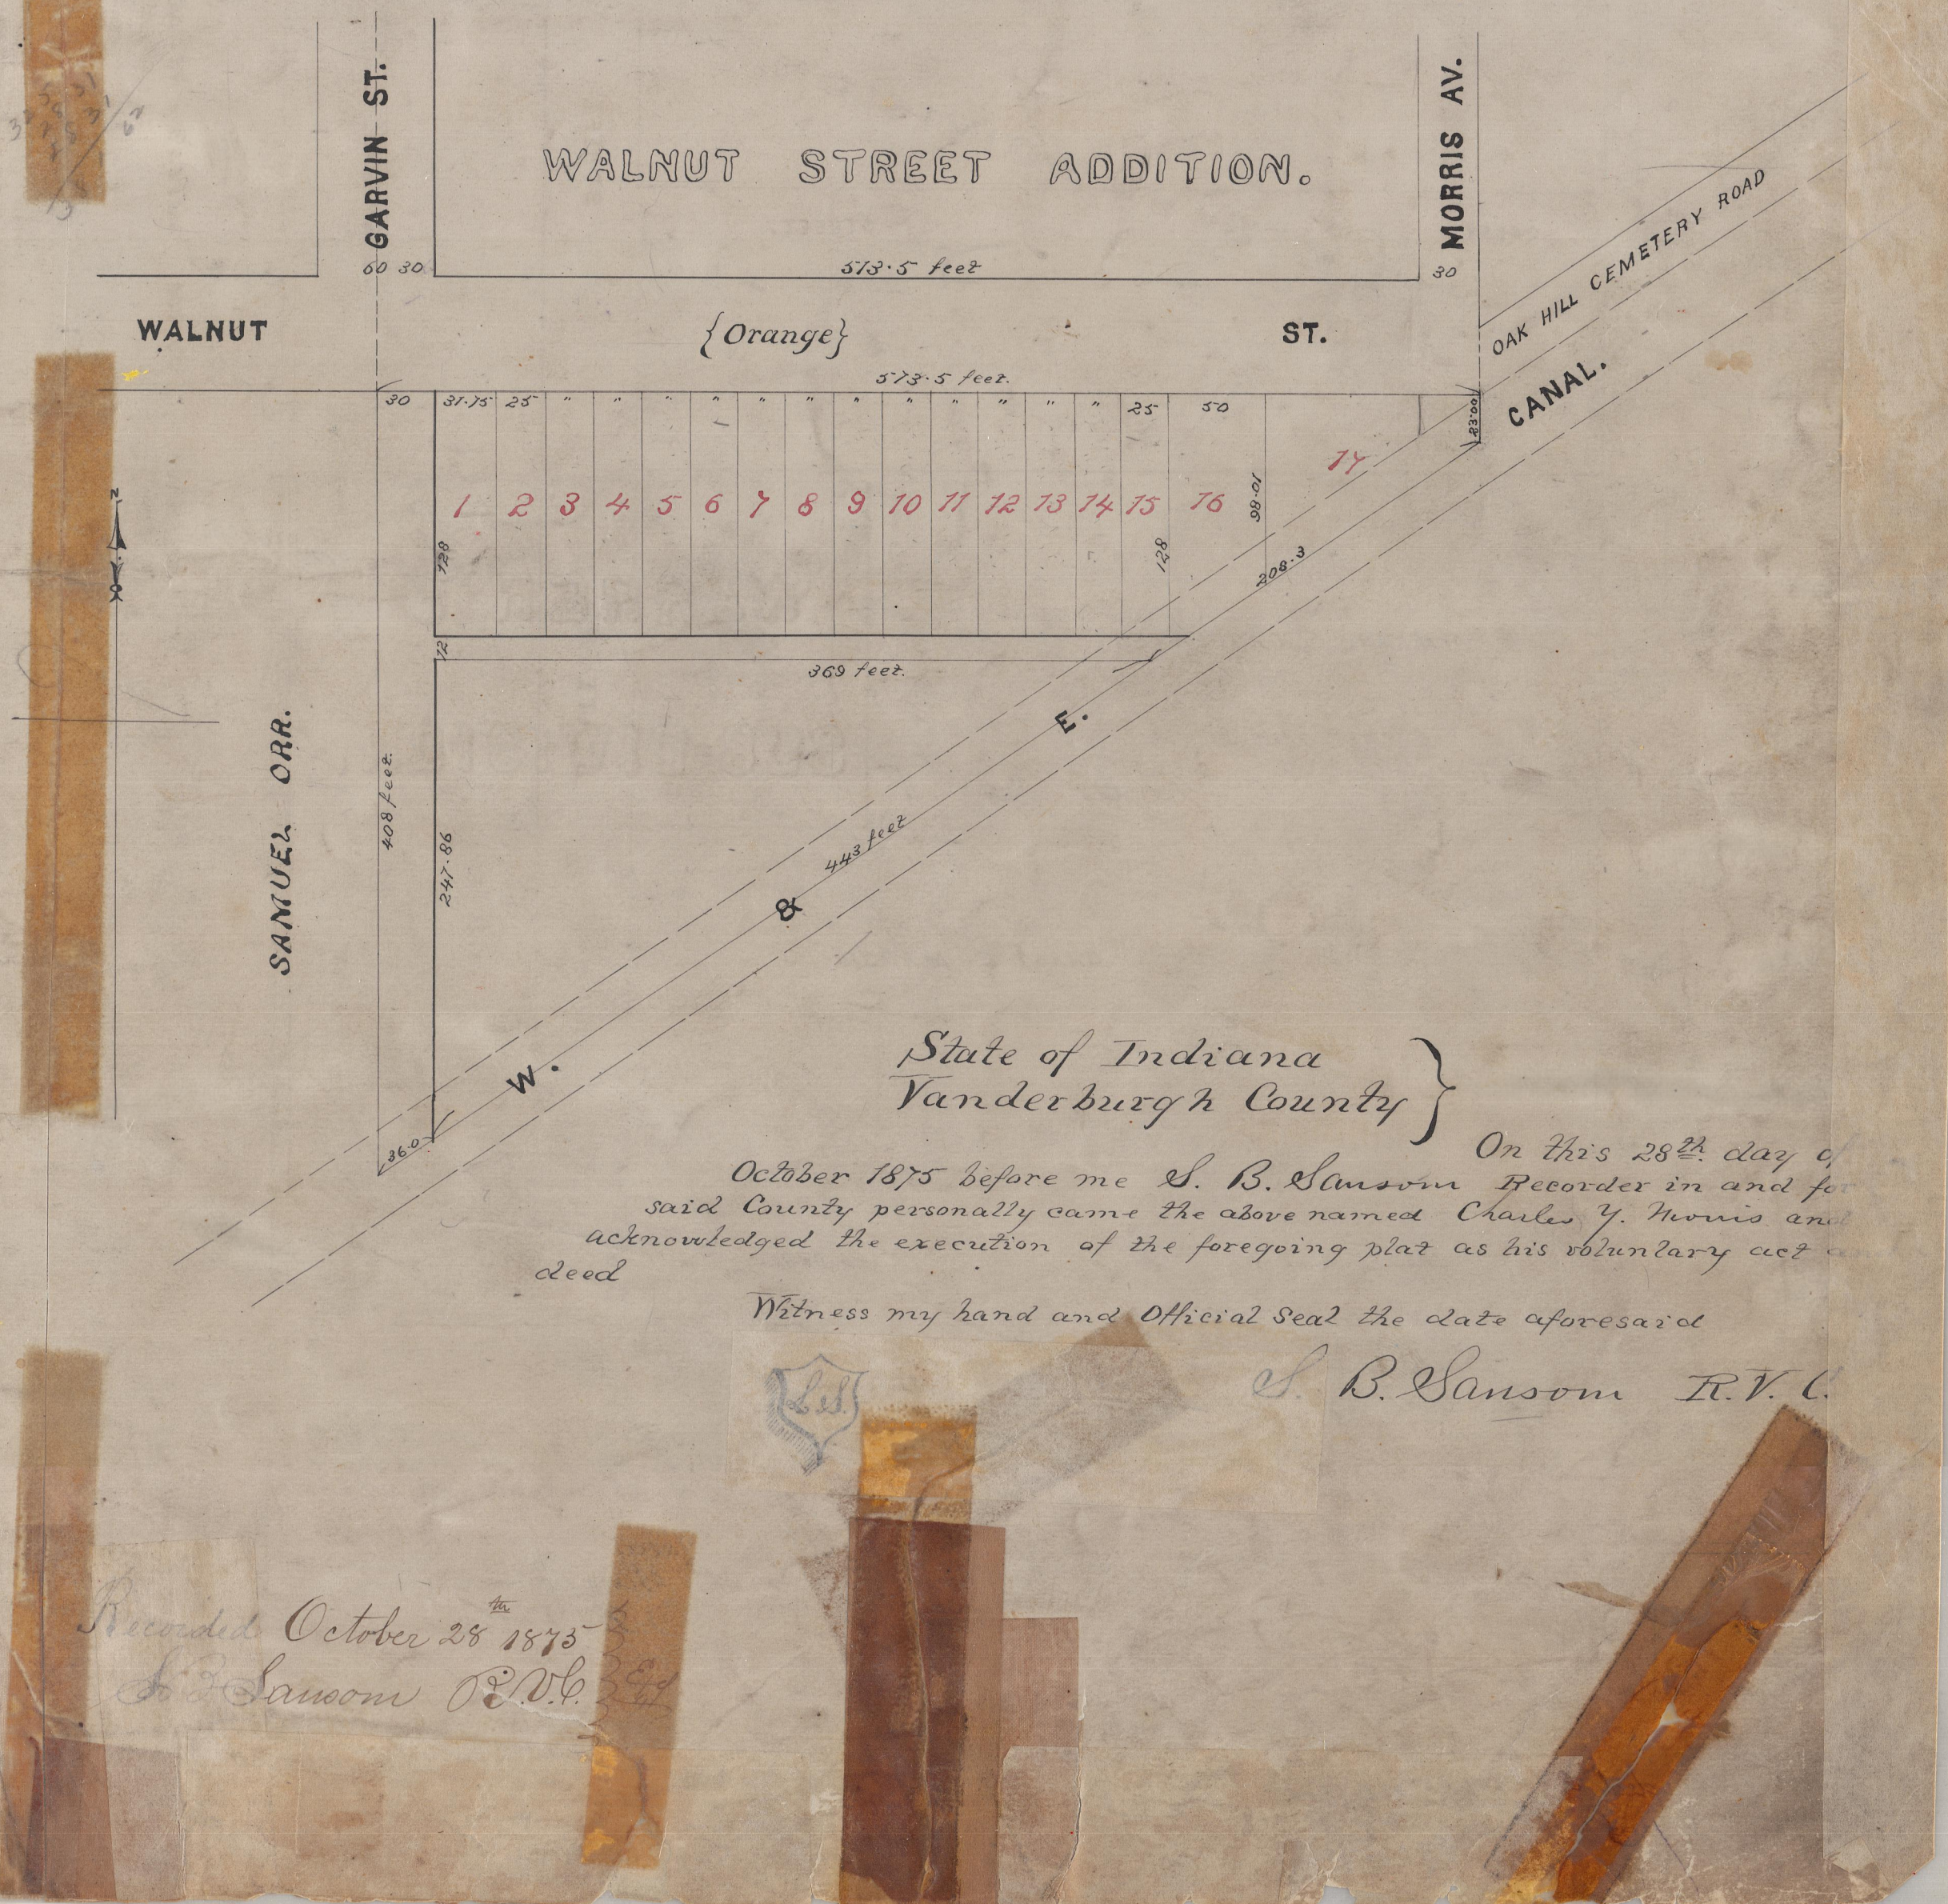

State of Indiana
Vanderburgh County }

On this 28th day of October 1875 before me S. B. Sansom Recorder in and for said County personally came the above named Charles Y. Morris and acknowledged the execution of the foregoing plat as his voluntary act and deed

Witness my hand and Official Seal the date aforesaid

S. B. Sansom R. V. C.

Recorded October 28th 1875
S. B. Sansom R. V. C.