HEIRS of EMERINE O'REILLY
Sub-division
OF
LOT 3. and the North Half of LOT 4.
OF
BLOCK 117.
LAMASCO.

Chas B. Balcombe, C.E. Del

R. L. Akin
Fannie Akin
John O Reilly

J. A. Lemcke
Emma Lemcke
Mary Jane Magennis

INDIANA ST.

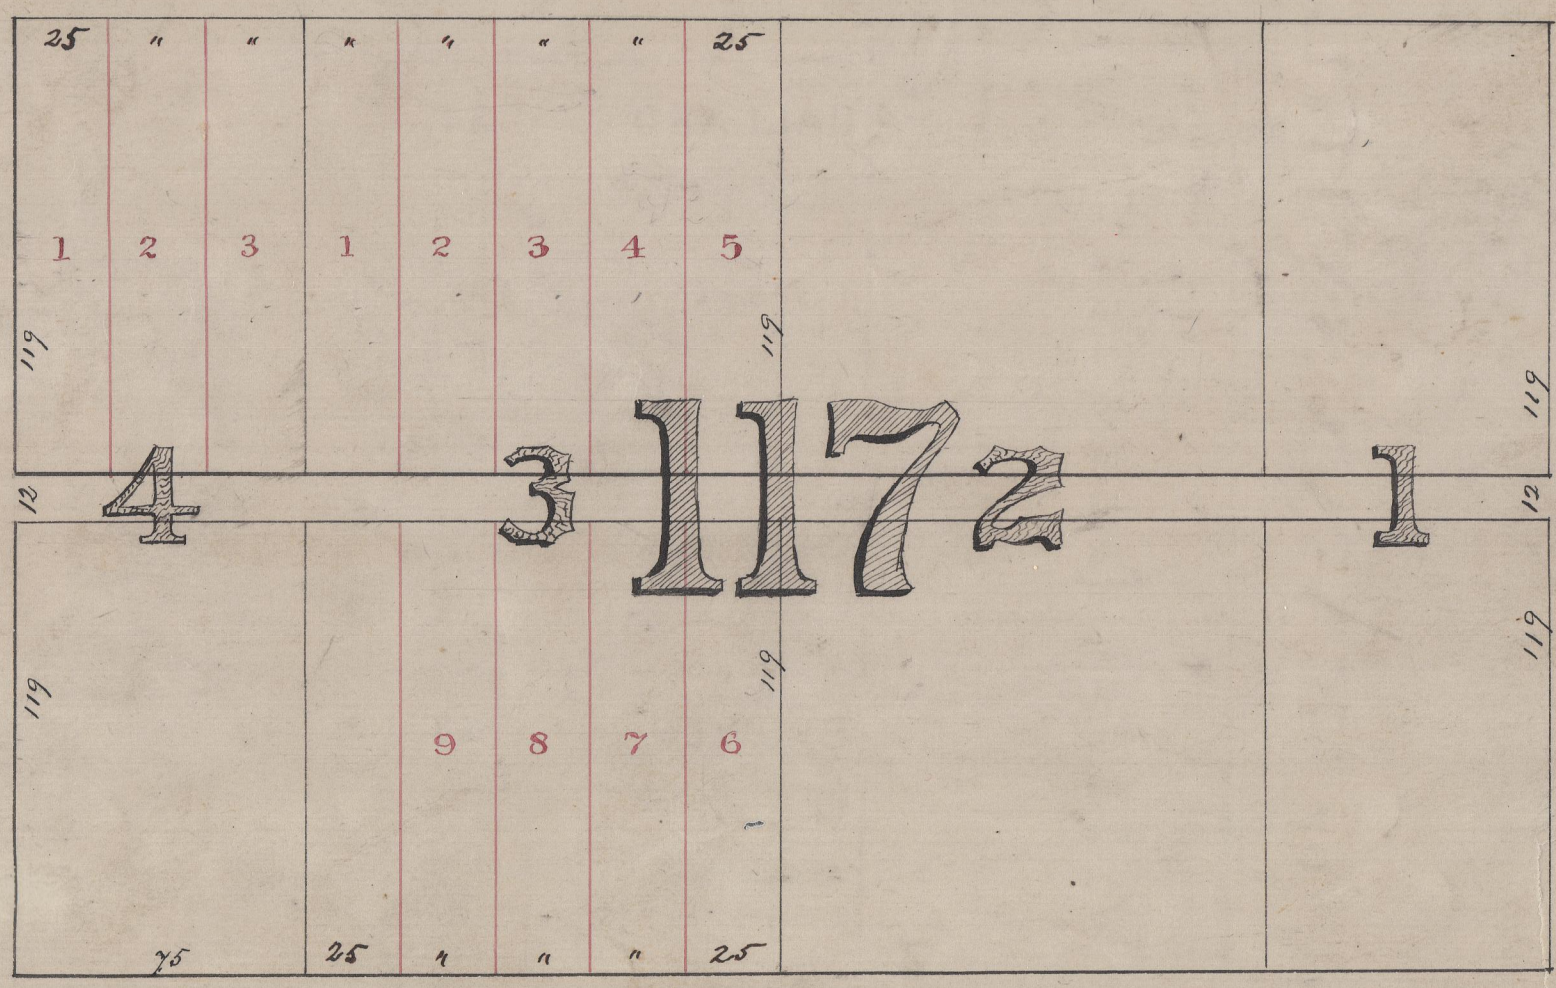

PENSYLVANIA ST.

State of Indiana
Vanderburg County } SS

Before me, S. B. Sansom, Recorder in and for said County, this 16th day of August 1876. personally appeared, Fannie Akin and R. L. Akin, her husband; John O'Reilly; Emma Lemcke and J. A. Lemcke her husband; and Mary Jane Magennis, heirs of Emerine O'Reilly, dec'd - and acknowledged the execution of foregoing Plat of Subdivision.

Witness my hand and Official Seal

S. B. Sansom.

D. S.