PLAT of BLOCKS 6.11.14 AND PART of 15 WOODLAWN.

Identical with Blocks 3, 6, and 11 in MORGAN'S SUB-DN.

Lots 2,3,4,5 and part of 6 of

WOOD'S SUB-DIVISION Nº 2.

As laid out by the Proprietor Wm M. Bell.

CHAS. B. BATEMAN C.E. DEL.

SCALE. 100 FEET TO AN INCH.

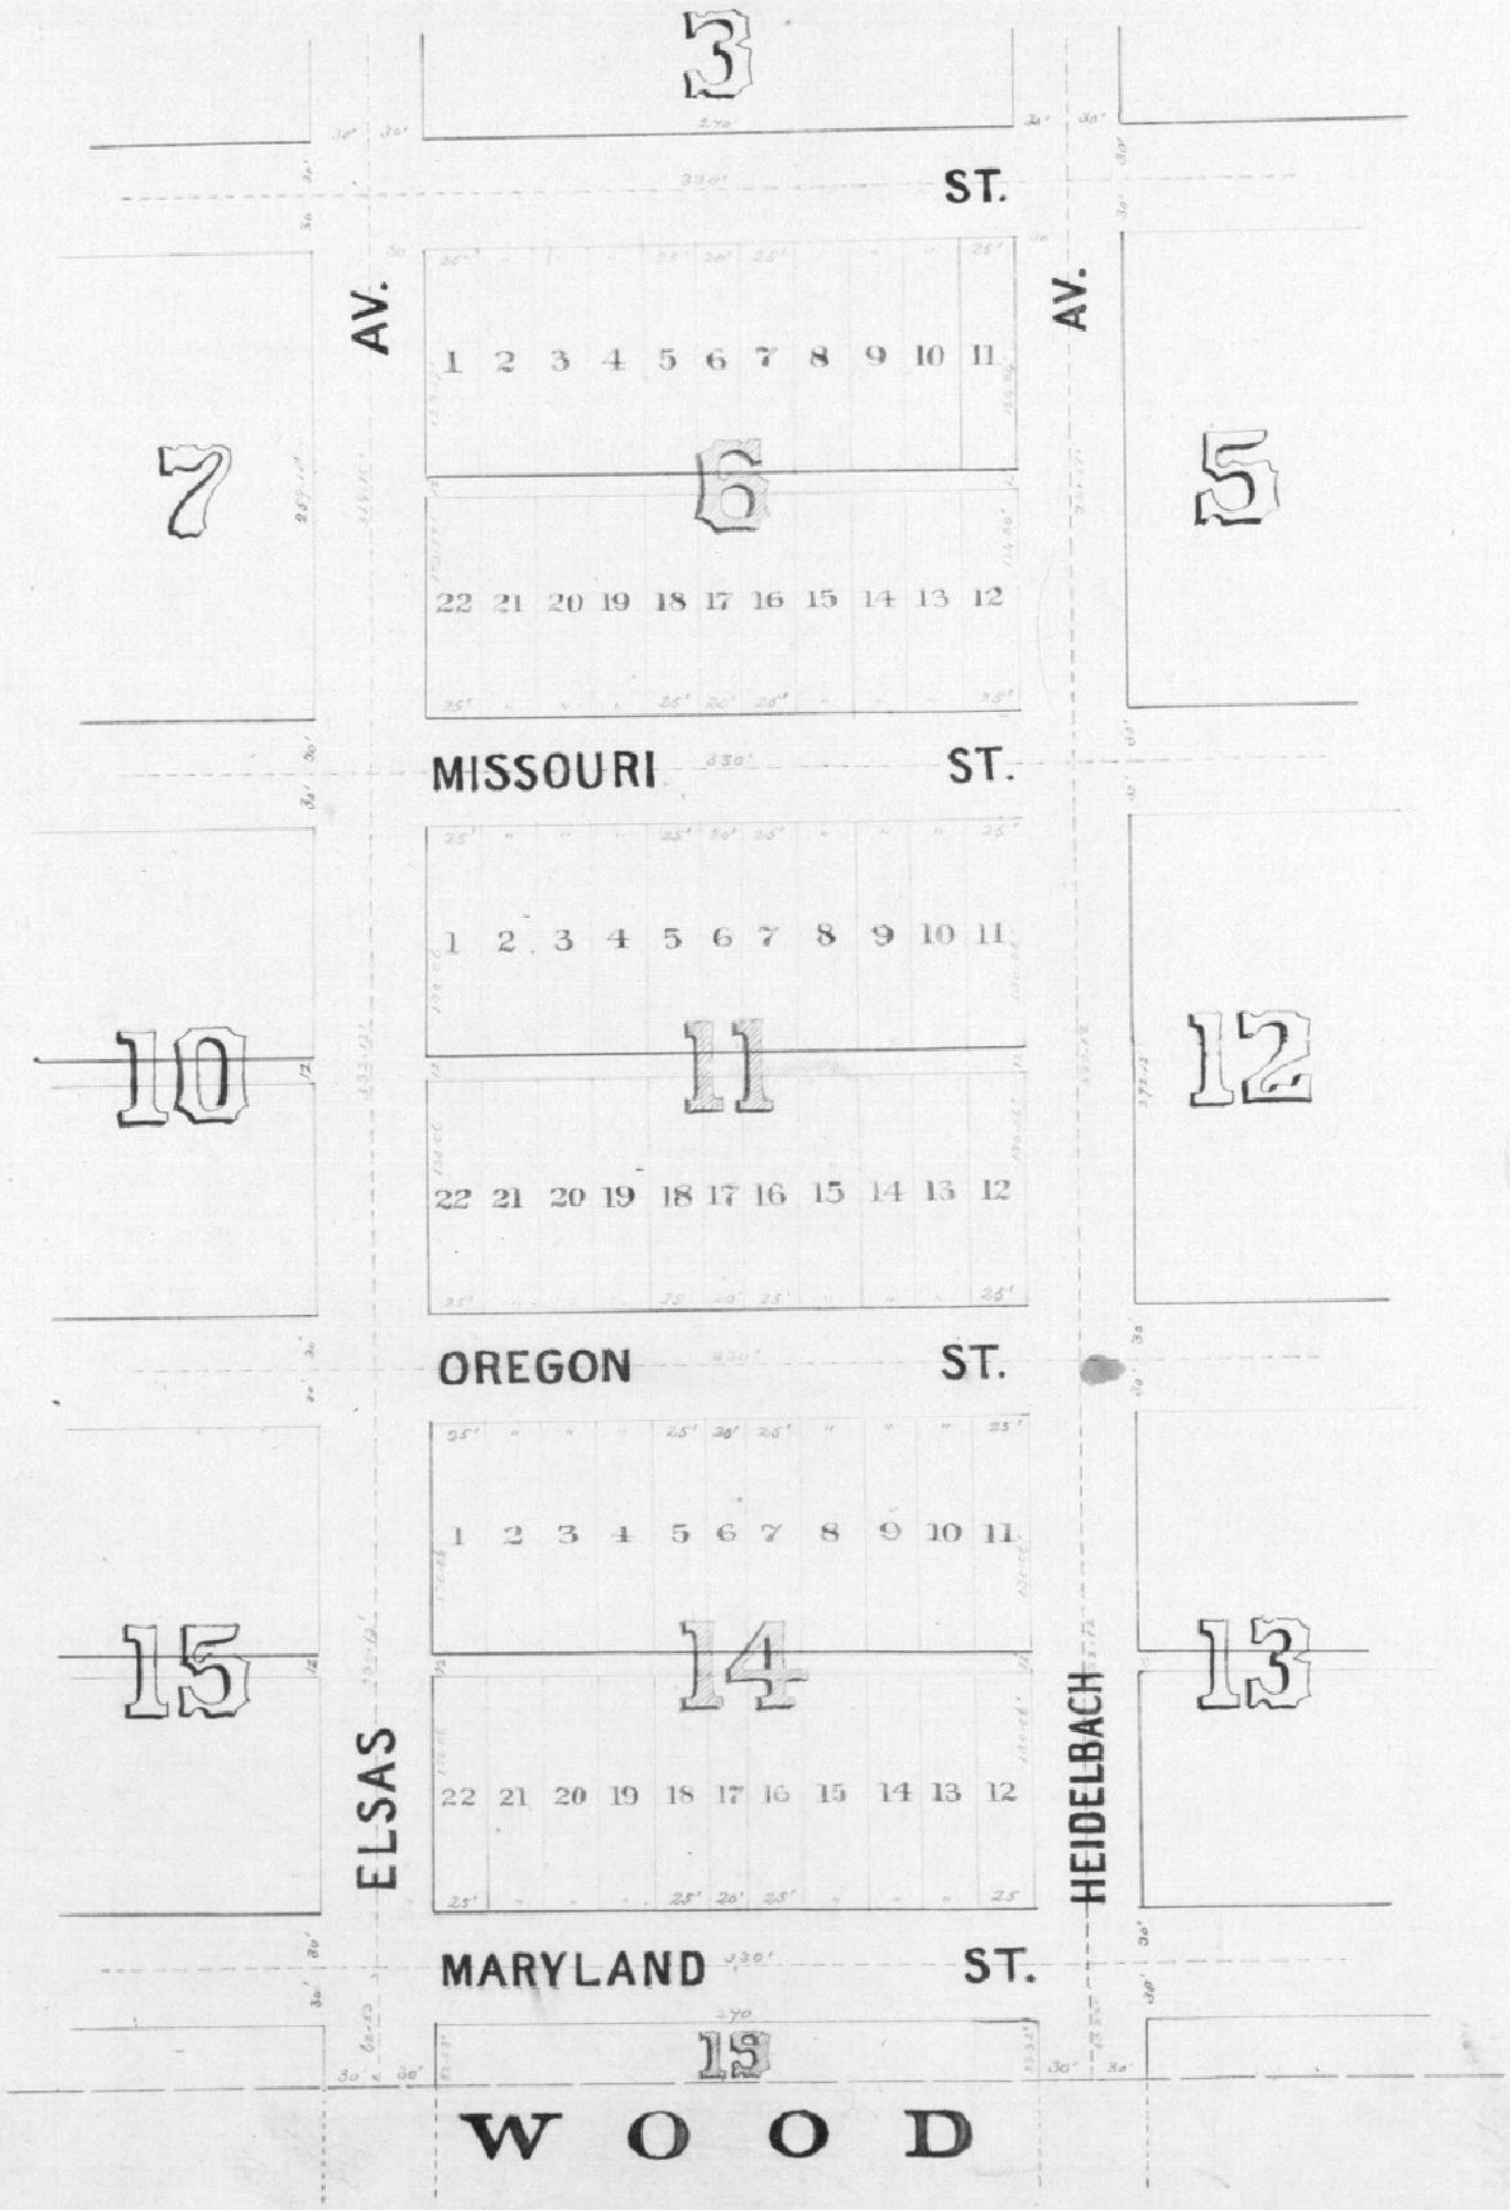

State of Indiana } SS
Vanderburg County }

Before me, Sebastian Henrich, a Notary Public in and for said County this 25th day of October. 1876. personally appeared Wm M. Bell and acknowledged the execution of the annexed Plat

Witness my hand and Notarial Seal this 25th day of October

Sebastian Henrich.
Notary Public

L.S.

Recorded October 25th 1876 } &c
Wm Lawson, R.C. }