
Plat of SUBDIVISION OF BLOCK 5 OF WOODLAWN.

Being identical with Block 4 of W. W. Morgans Subdivision of Lots 2, 3, 4, 5 and part of 6, of Woods Subdivision of the South West part of the North West quarter of Section № 20 Township № 6 South. Range 10 West. as laid out by the proprietors

John J. Kleiner.
F Lunkenheimer.

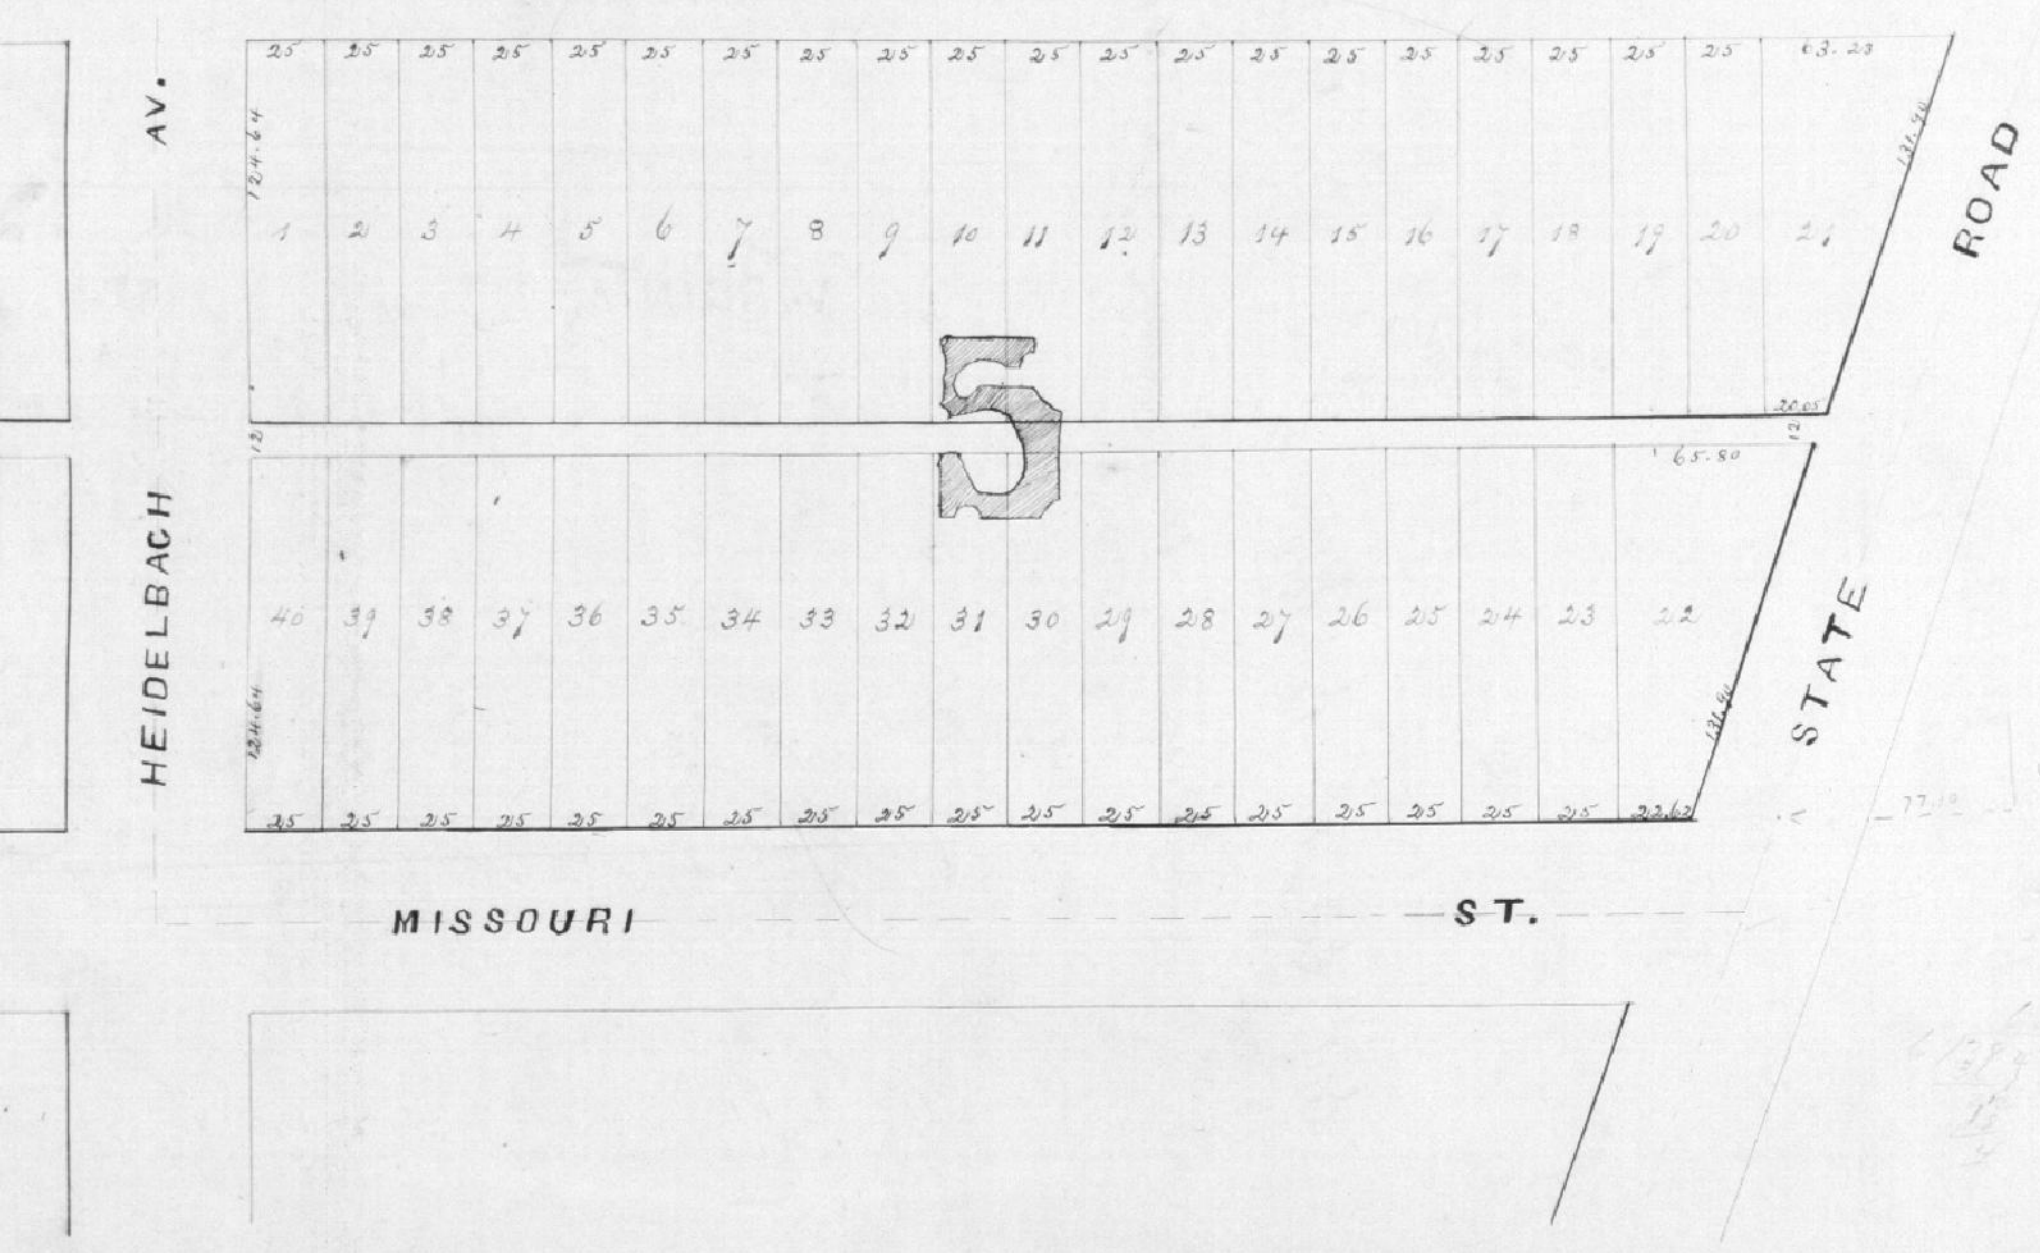

State of Indiana
Vanderburgh County } ss:

Before me, Hiram E. Read Jr. a Notary Public in and for said County this 12th day of September 1878. Personally appeared the within named John J. Kleiner and F Lunkenheimer and acknowledged the execution of the annexed Plat.

Witness my hand and Notarial Seal.

L S

Hiram E. Read Jr.
Notary Public.

Recorded September 12th 1878
A B Sansom R.V.C.

FOR ~~AFFIDAVIT~~ Deed Restriction APPLYING TO THIS ~~LEASE~~ Plat
SEE MISC. DRAWER 5 CARD 9657
*1999R0002157 4 DATE 6-28-99
ATTEST: BETTY J. HERMANN, RVC
BY Rebecca J Kachanuk DRVC