I William H Law of New Haven Connecticut, owner in fee simple and in my own right of Block N° 22 in the Town of Damasco, formerly so called, but now embraced within the corporate limits of the City of Evansville, in Vanderburgh County, State of Indiana, have caused said Block N° 22 to be sub divided into 20 Lots, according to the Plat hereunto annexed: and I, the said William H Law, the owner of said Block, wish the same to be recorded on the Plat Record of said Vanderburgh County Indiana, as perpetual evidence of said sub division, and would make due acknowledgement thereof.

In Witness Whereof, I have hereunto set my hand and seal, this First day of October 1878

Wm H Law [seal]

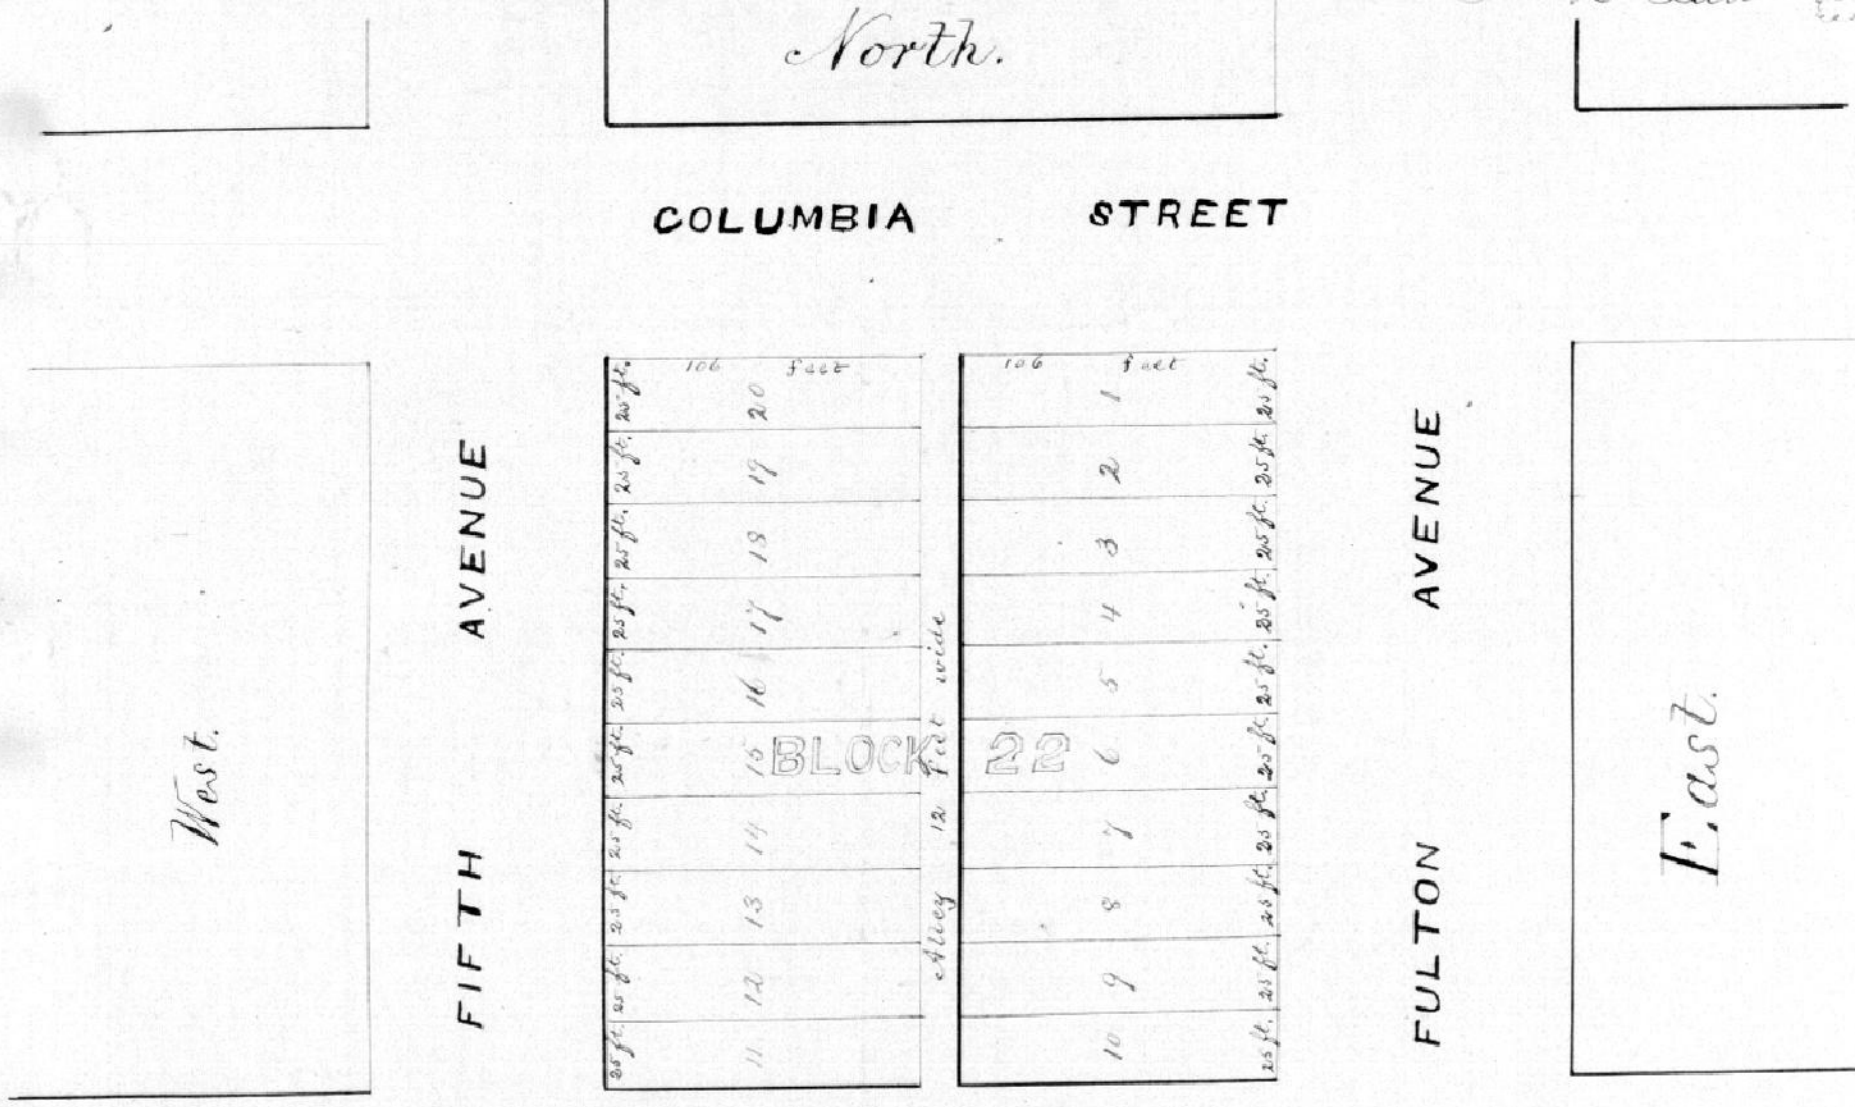

State of Connecticut } ss:
New Haven County }

New Haven October 2nd 1878.

Personally appeared before me the undersigned, a Notary Public in and for said County and State, the above named Wm H Law, the signer and sealer of the foregoing Subdivision of Block N° 22 in the Town of Damasco, formerly so called, but now embraced within the corporate limits of the City of Evansville in the County of Vanderburgh and State of Indiana, and acknowledged the execution of the annexed Plat, as his own free and voluntary act and deed.

In Testimony Whereof, I have hereunto set my hand and Notarial seal, on the day and year last aforesaid

John B. Mills
Notary Public

Recorded October 12 1878
S V B Lamoon Rec'r

For easement Applying to Lot Pt Lt 5 + Pt Lt 6
See Deed Drawer 7 card 5122