# PLAT OF MACKEY'S SUB-DIVISION OF THE SOUTH HALF OF THE EAST HALF OF BLOCK 121 LAMASCO

*As Platted by David J. Mackey, this 8th day of August 1879*


*George Lant joins in this plat as the proprietor of the North half of the East half of Block 121, for the sole purpose of making an Alley 12 feet in width, as shown by the annexed Plat.*

*D. J. Mackey.*
*George Lant.*

120

PENNSYLVANIA STREET

W Lloyd Expressway

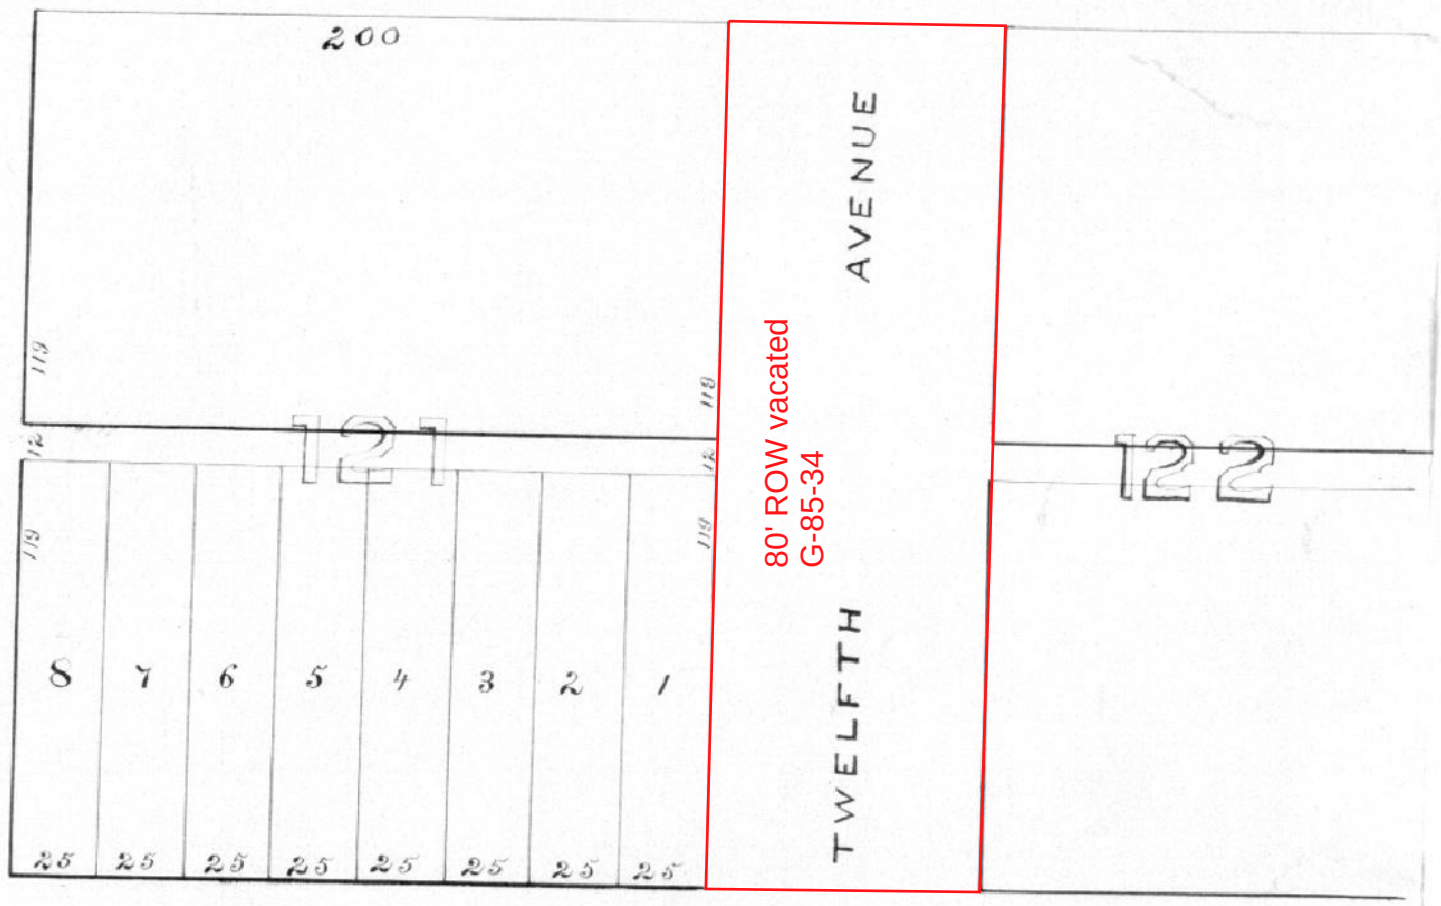


OHIO STREET

143

*State of Indiana } ss:*
*Vanderburgh County }*

*Before me S. B. Samson, Recorder in and for said County, this 8th day of August 1879 personally appeared David J. Mackey and George Lant, Sr. and acknowledged the execution of the foregoing Plat.*

*Witness my hand and Official seal*

*S. B. Samson*
*R. V. C.*

*Recorded August 8th 1879*
*S. B. Samson R. V. C.*