# PLAT
## OF THE
# BULLEN TRACT

Laid out on the East part of the North East quarter of Section 20 and the North West part of the North West quarter of Section 21. Township 6 South Range 10 West.

Sarah Bullen
Horace Bullen
Jennie D Lacy
Wm B. Lacy
Mary A Bullen

17 16

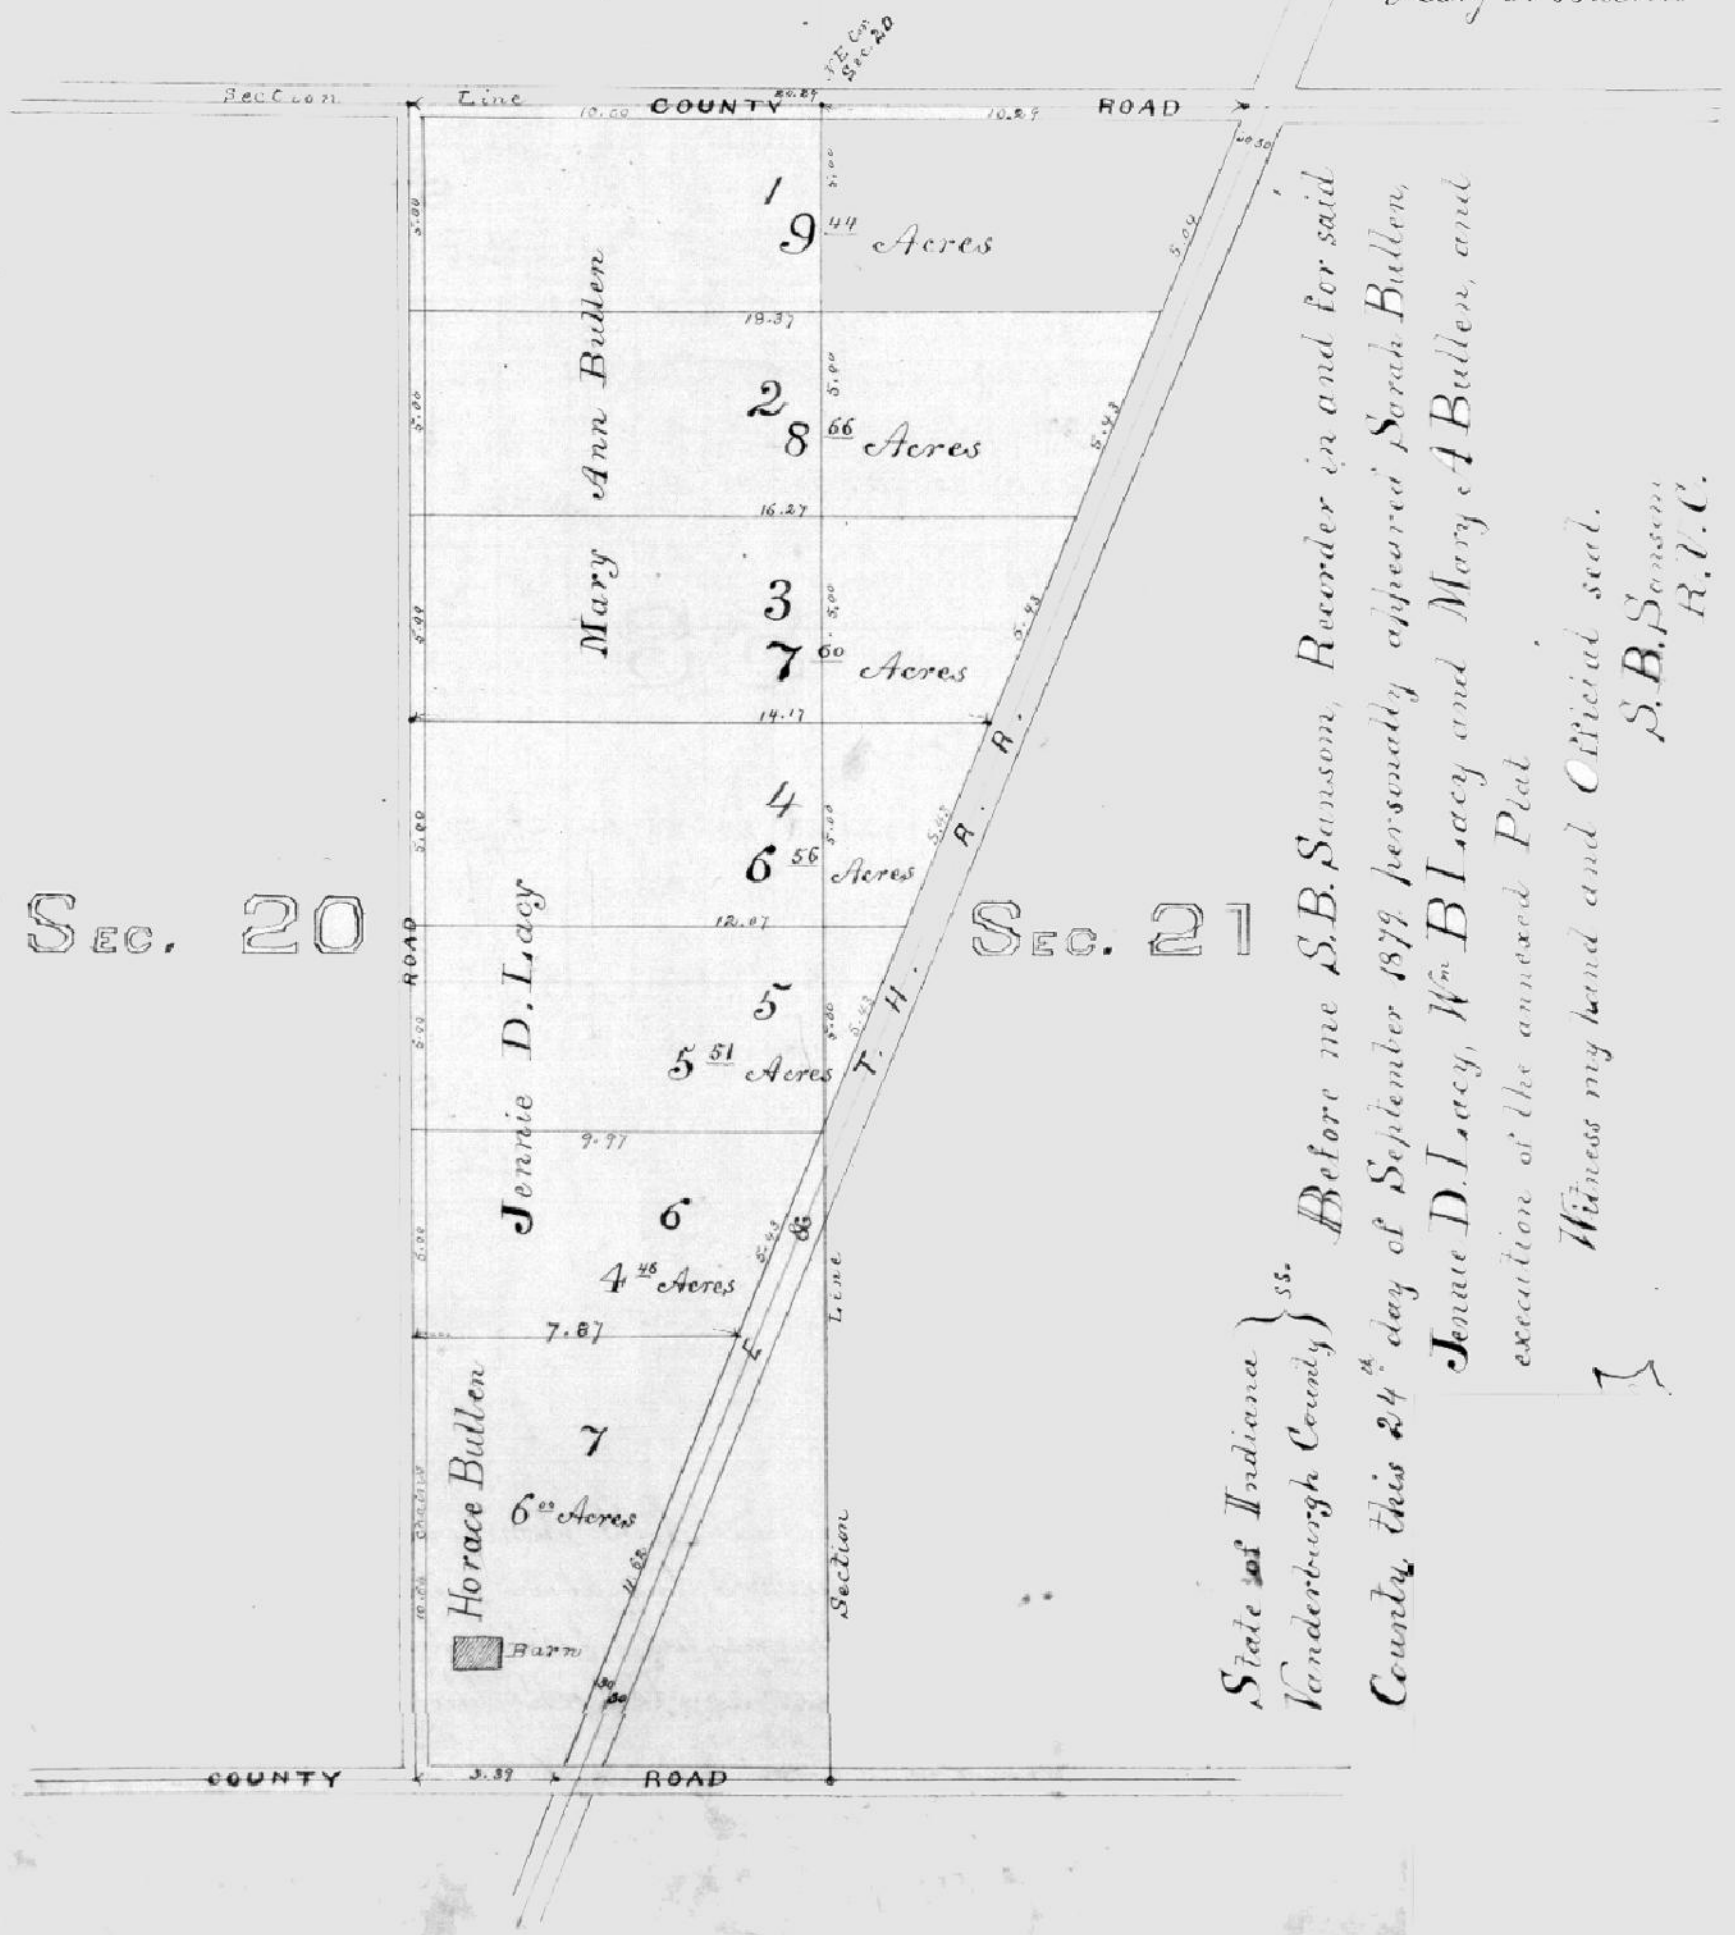


State of Indiana } ss.
Vanderburgh County }

Before me S.B. Sansom, Recorder in and for said County this 24th day of September 1879 personally appeared Sarah Bullen, Jennie D. Lacy, Wm B. Lacy and Mary A Bullen, and acknowledged the execution of the annexed Plat

Witness my hand and Official seal.

S.B. Sansom
R.V.C.

Recorded September 24th 1879.
S. Sansom R.V.C.

For easement Applying to Lot Pt 7
See Deed Drawer 13 card 23

For easement Applying to Lot Pt 7
See Deed Drawer 13 card 770

For easement Applying to Lot
See Deed Drawer 5 card 5470

For easement Applying to Lot Pt 192
See Deed Drawer 9 card 5290

For easement Applying
See Deed Drawer 10