
PLAT of the Subdivision of Blocks Fourteen (14) Fifteen (15) Sixteen (16) Seventeen (17) Eighteen (18) Nineteen (19) and Twenty (20) in Parrills Enlargement of the City of Evansville in Vanderburgh County and State of Indiana as subdivided and laid out by the proprietors thereof. Scale 100 feet to the inch

William F. Parrett
Alvah Johnson
W D Daniels

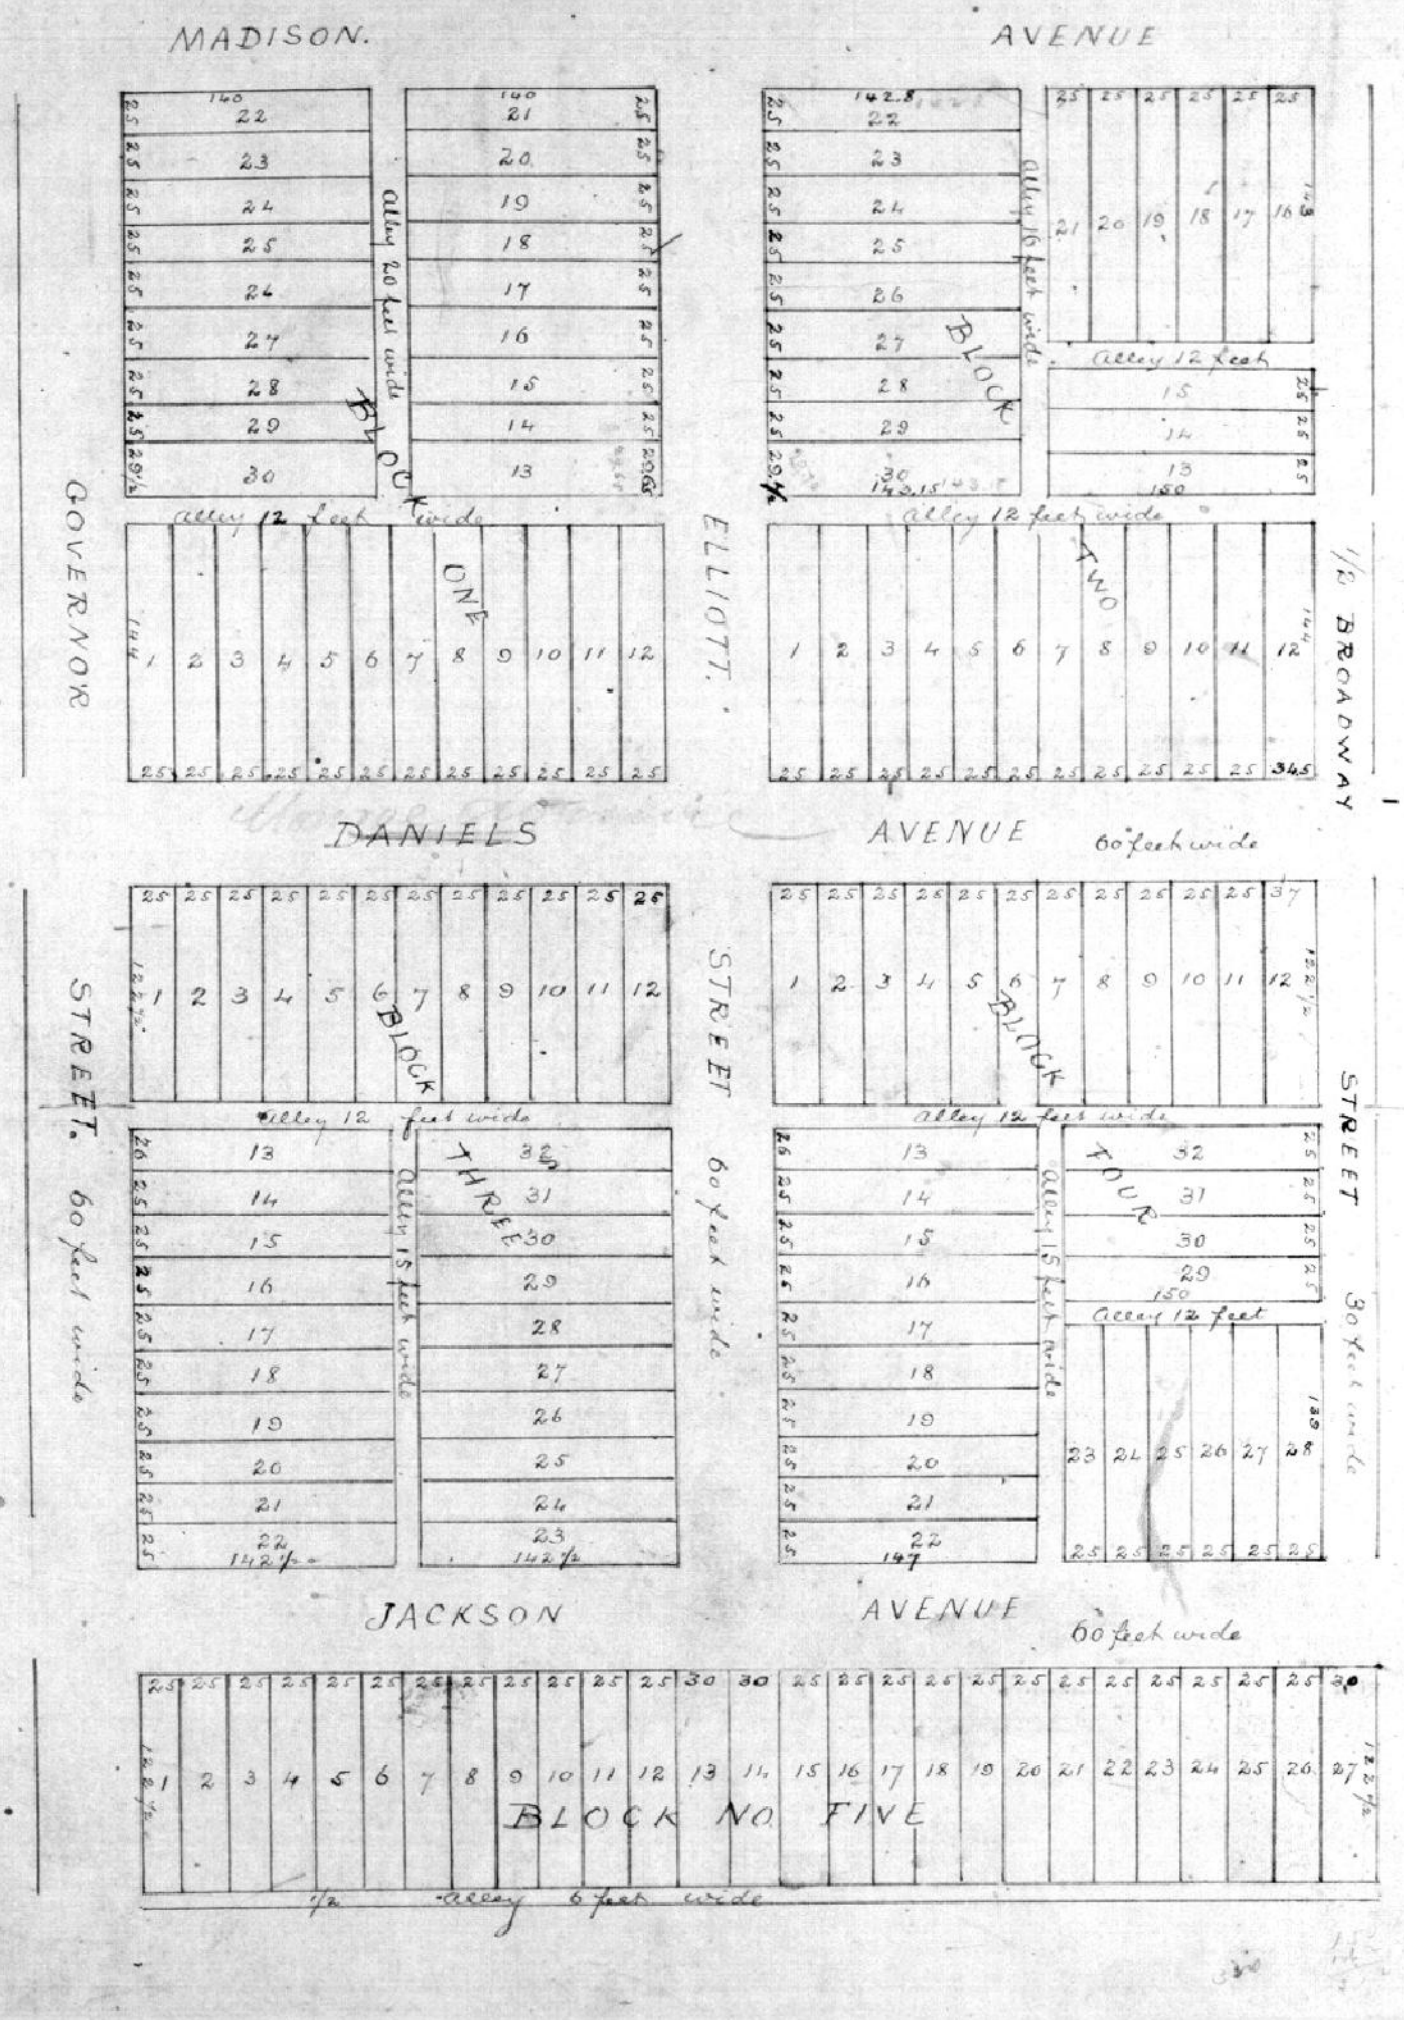

State of Indiana Vanderburgh County SS:
Before me Charles T. Jenkins Recorder in and for said County on this 5th day of August 1881. Personally appeared the within named William F. Parrett, Wm. D Daniels & Alvah Johnson and acknowledged the execution of the annexed Plat
Witness my hand and Official Seal

Chas T. Jenkins
Recorder Vanderburgh County

Recorded August 5th 1881
Chas. T. Jenkins R V C