
Plat of

Iglehart's Subdivision of Block 8 Southern Enlargement to the City of Evansville Indiana. Lots 1.2.3.4 & 5 Block 8 Southern Enlargement to the City of Evansville Indiana are subdivided into 4 Lots Numbered 1.2.3 & 4 of size indicated on above plat fronting on Chandler Street with a private alley 10 ft wide in the rear as shown thereon. the entrance of said alley into the alley running North and South through said Block is enlarged by a small track from the S East Corner of Lot 4 of said Subdivision of size indicated on said map. Said pr alley may be closed at any time by consent of all the owners of said Lots 1.2.3 & 4 of said Subdivision

Ferd. C. Iglehart

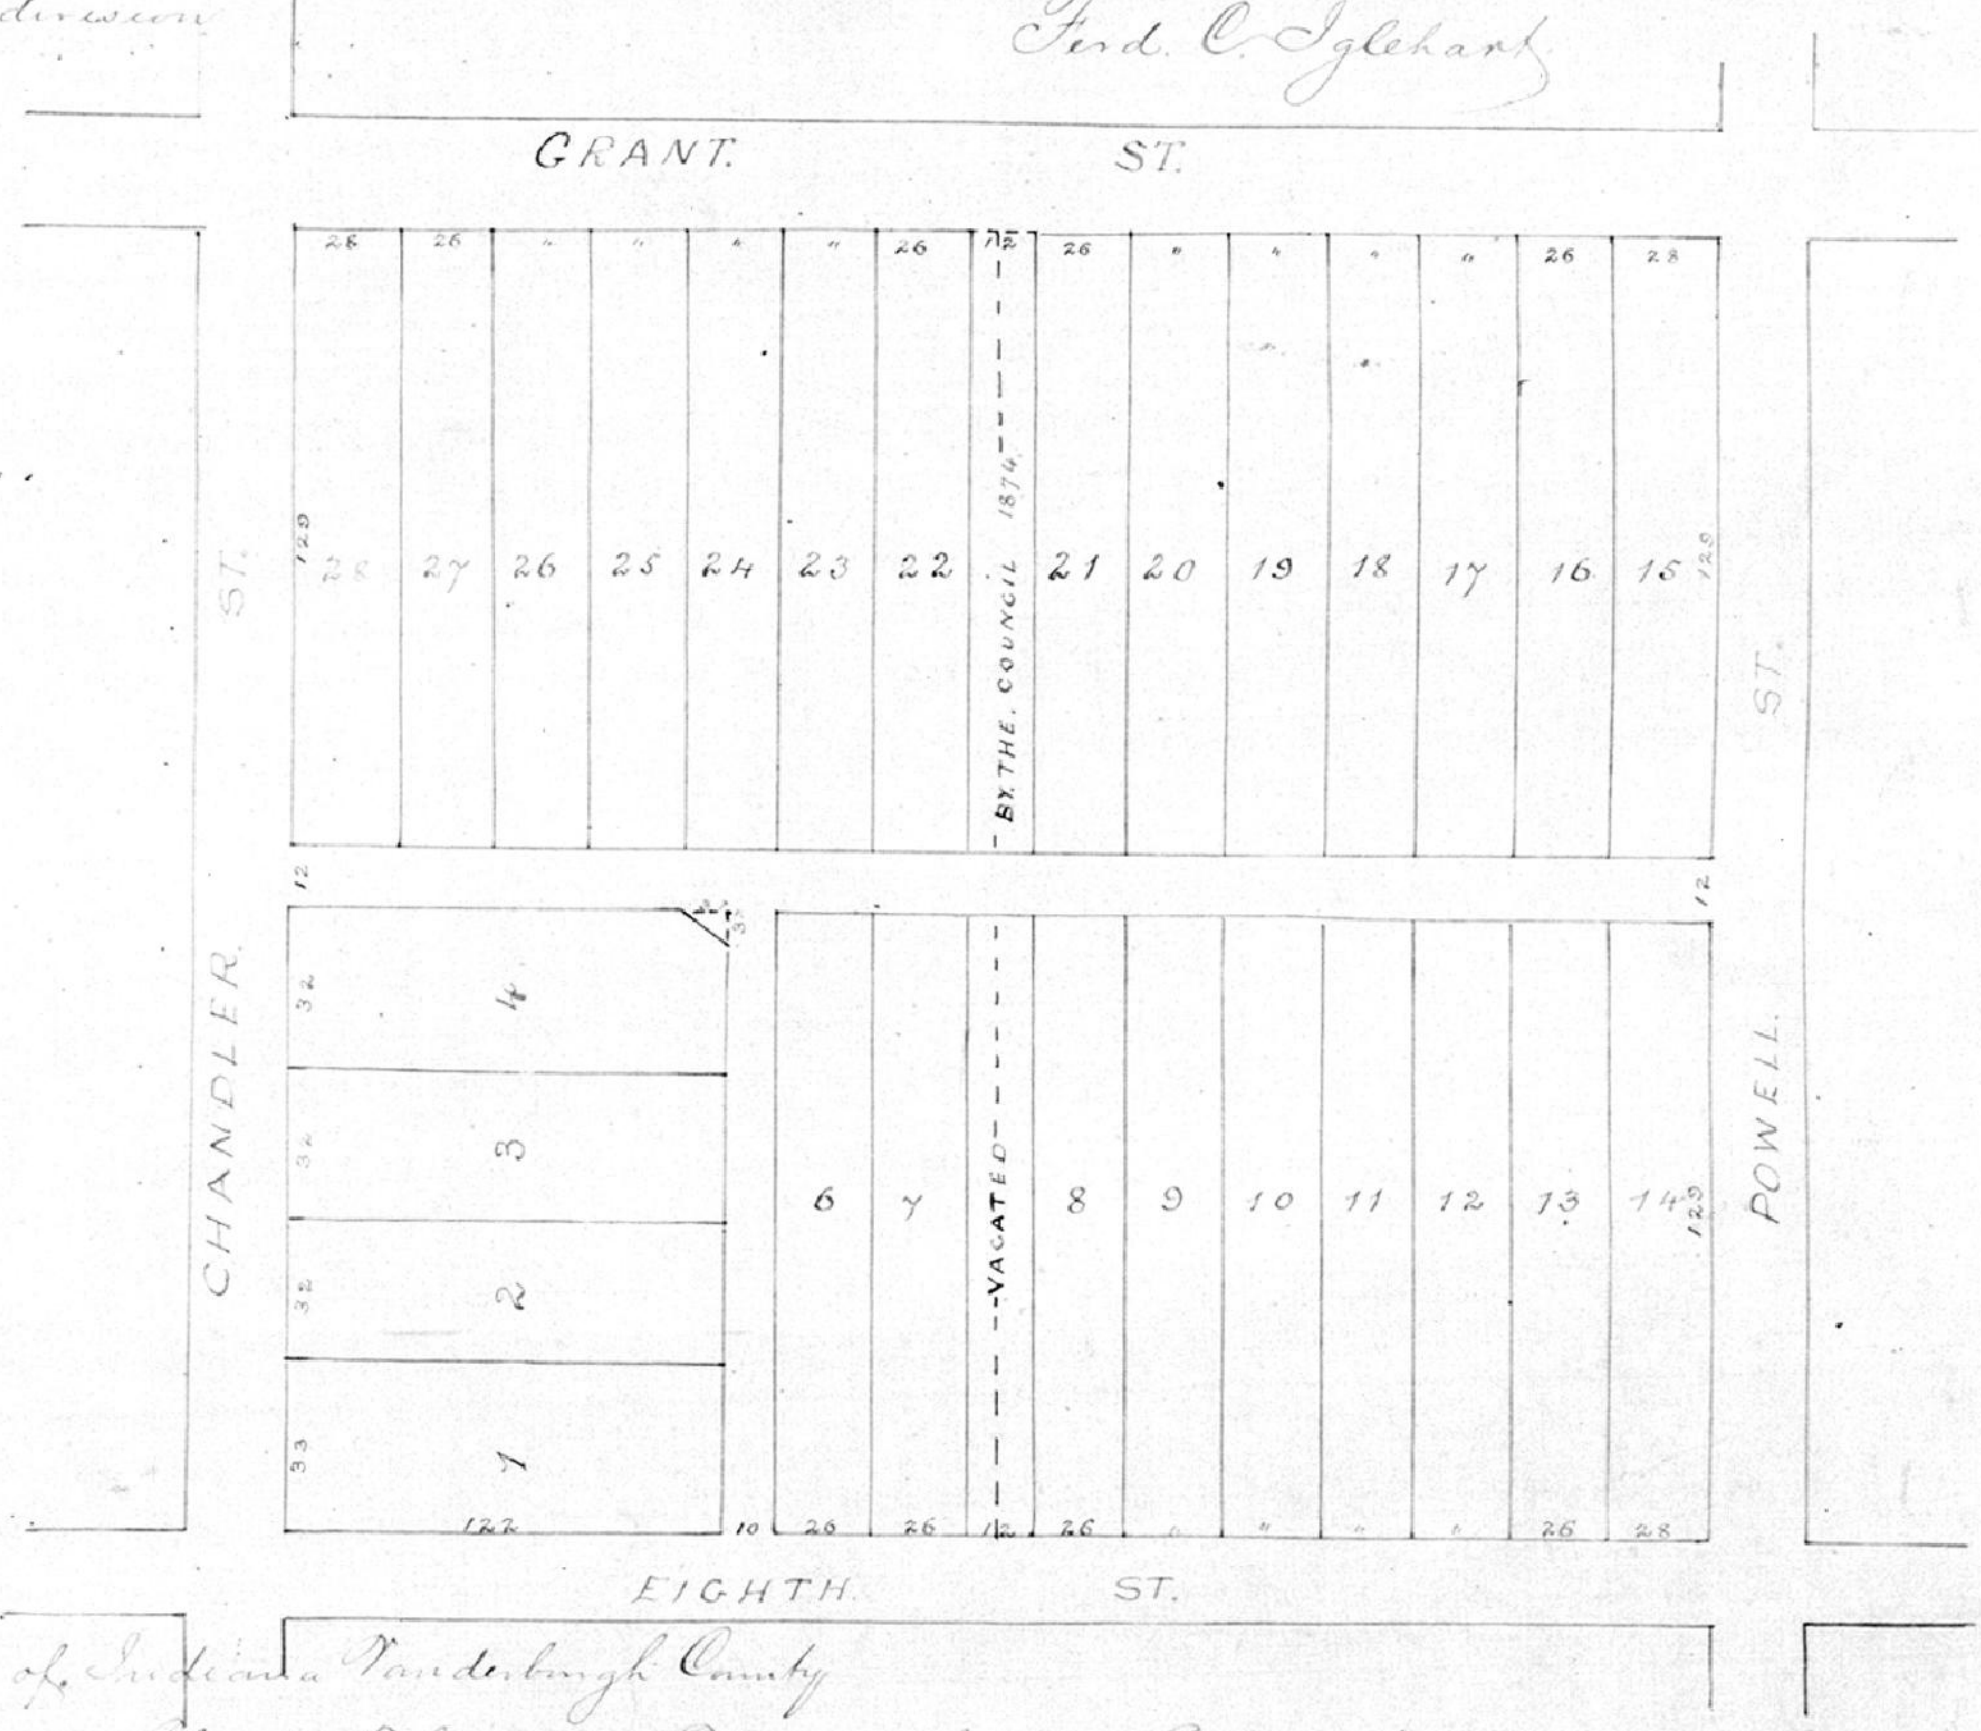

State of Indiana Vanderburgh County

Before me Charles T Jenkins Recorder of said County this 30th day of June 1882 came Ferd. C. Iglehart and acknowledged the Execution of the foregoing plat.

Notice my hand and official seal date above written

Chas T Jenkins
R.V.C.

Recorded June 30th 1882
Chas T Jenkins R.V.C.